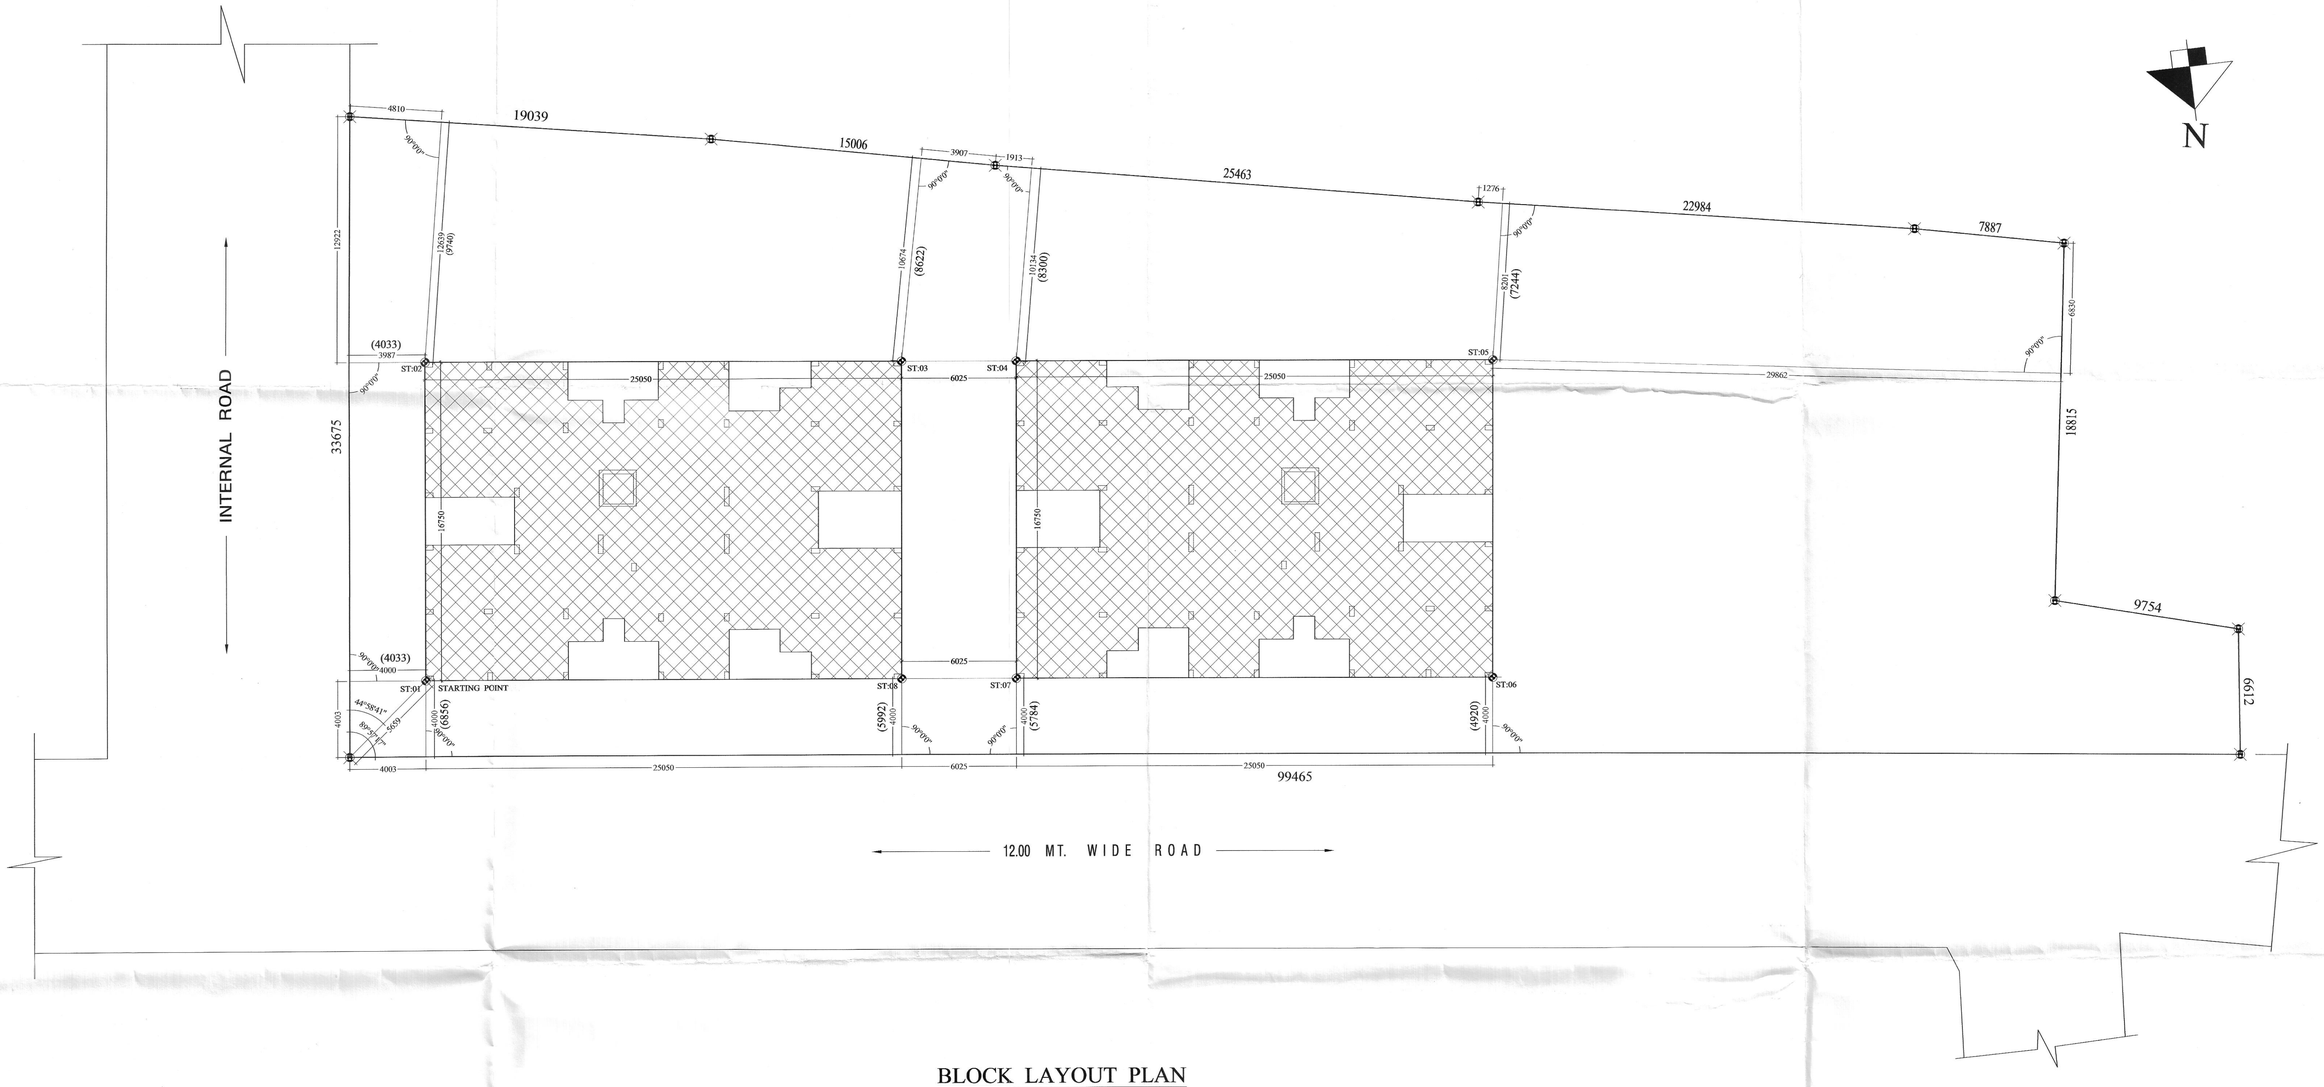

BLOCK LAYOUT PLAN

NOTE :-

1. ALL DIMENSIONS WITHIN BRACKETS ARE MENTIONED AS PER CORPORATION DIMENSION.
2. ALL DIMENSIONS ARE IN MM.

09/02/2018
FOR EXECUTION

DATE	NO.	PARTICULARS
09.02.2018	R1	BLOCK ORIENTATION HAS BEEN CHANGED

REVISION

TITLE

BLOCK LAYOUT PLAN

PROJECT

PROPOSED G+IV STORIED BUILDING AT MOUZA - SUKPUKURIA , J.L. NO. 30, P.S.- K.L.C., UNDER BEONTA - I NO. GRAM PANCHAYET, DIST - NORTH 24 PARGANAS., R.S. DAG NO. 132, L.R. KHATIAN NO. 13.

SCALE 1:150

ARCHITECTS

RAJ AGRAWAL & ASSOCIATES.
8B, ROYD STREET,
KOLKATA - 16.

N

DATE	DRG. NO	JOB NO.	REV. NO.	REV. DATE	DEALT	CHECKED
10.01.18	WD/AR/HS/01	ARCH/2017 /650	R1	09.02.18	PRASENJIT	ANIMESH