PRODUCED BY AN AUTODESK EDUCATIONAL PRODUCT

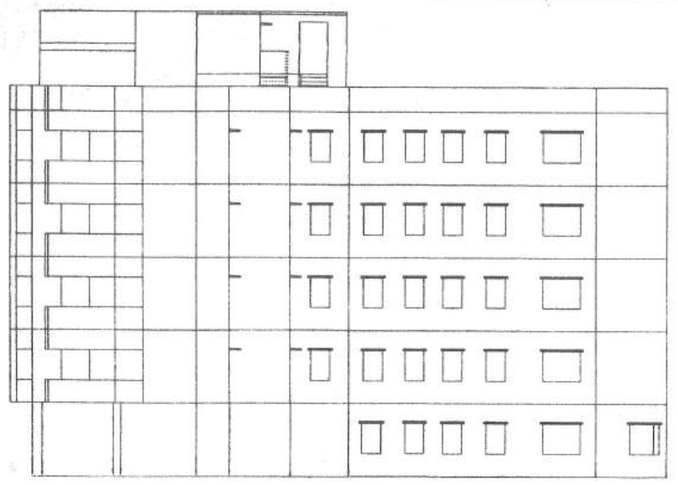

BACK SIDE ELEVATION

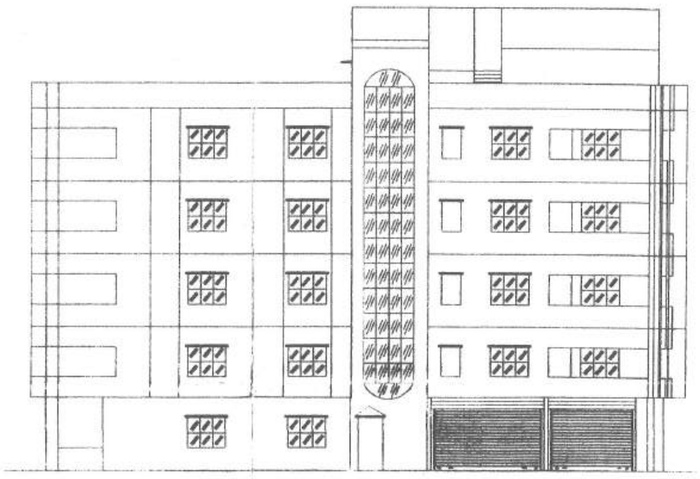

FRONT SIDE ELEVATION

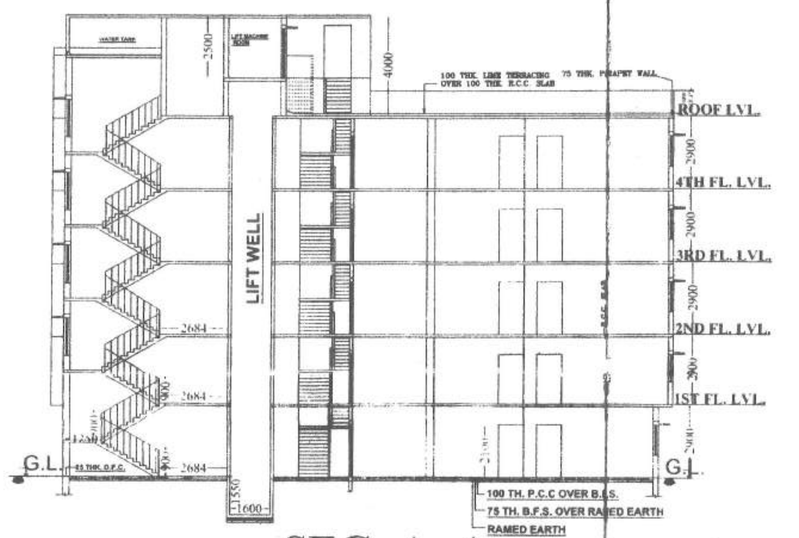

SEC- A- A

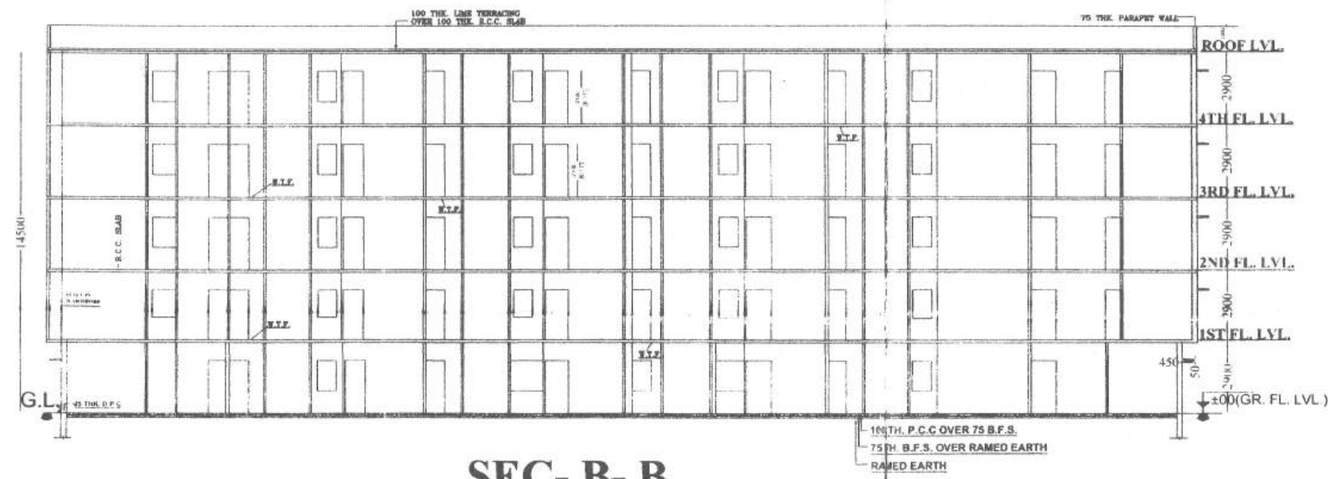

SEC- B- B

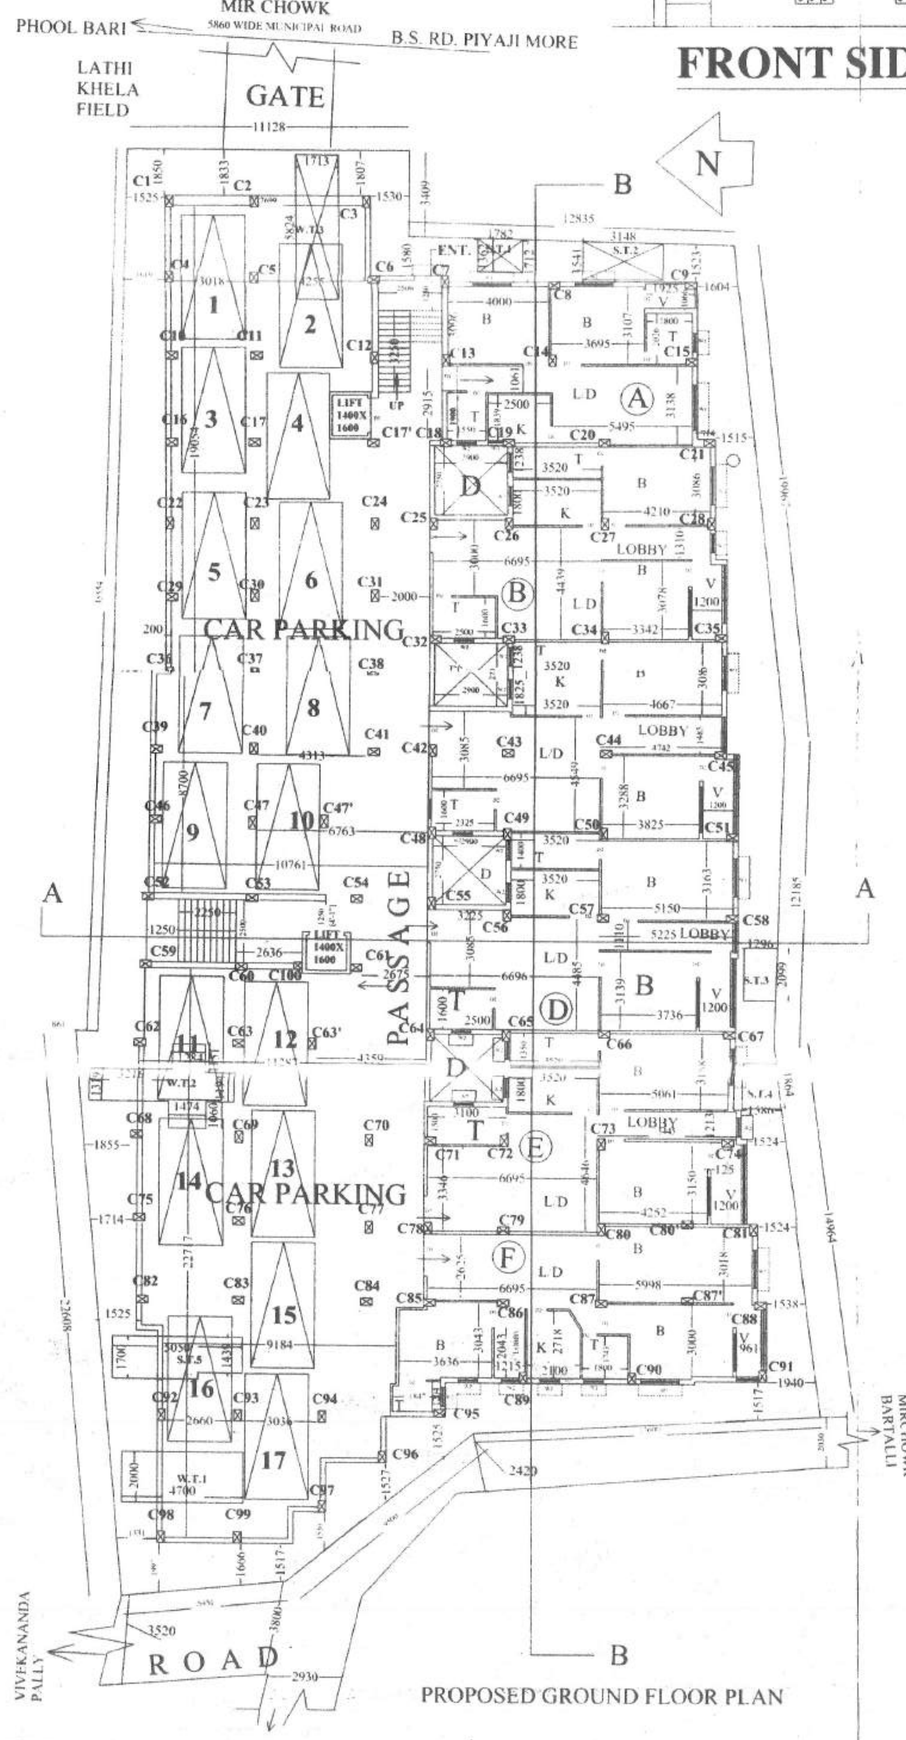

PROPOSED GROUND FLOOR PLAN

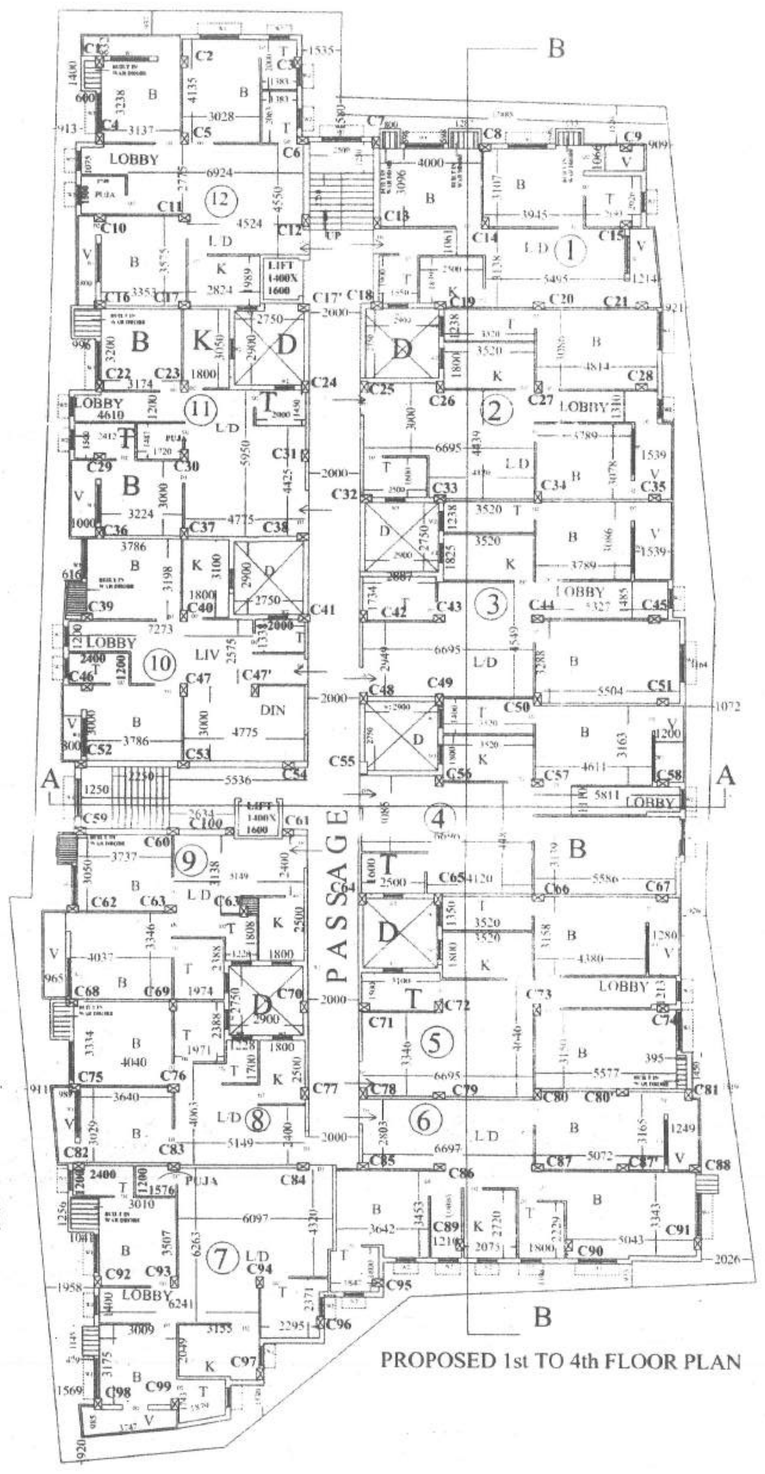

PROPOSED 1st TO 4th FLOOR PLAN

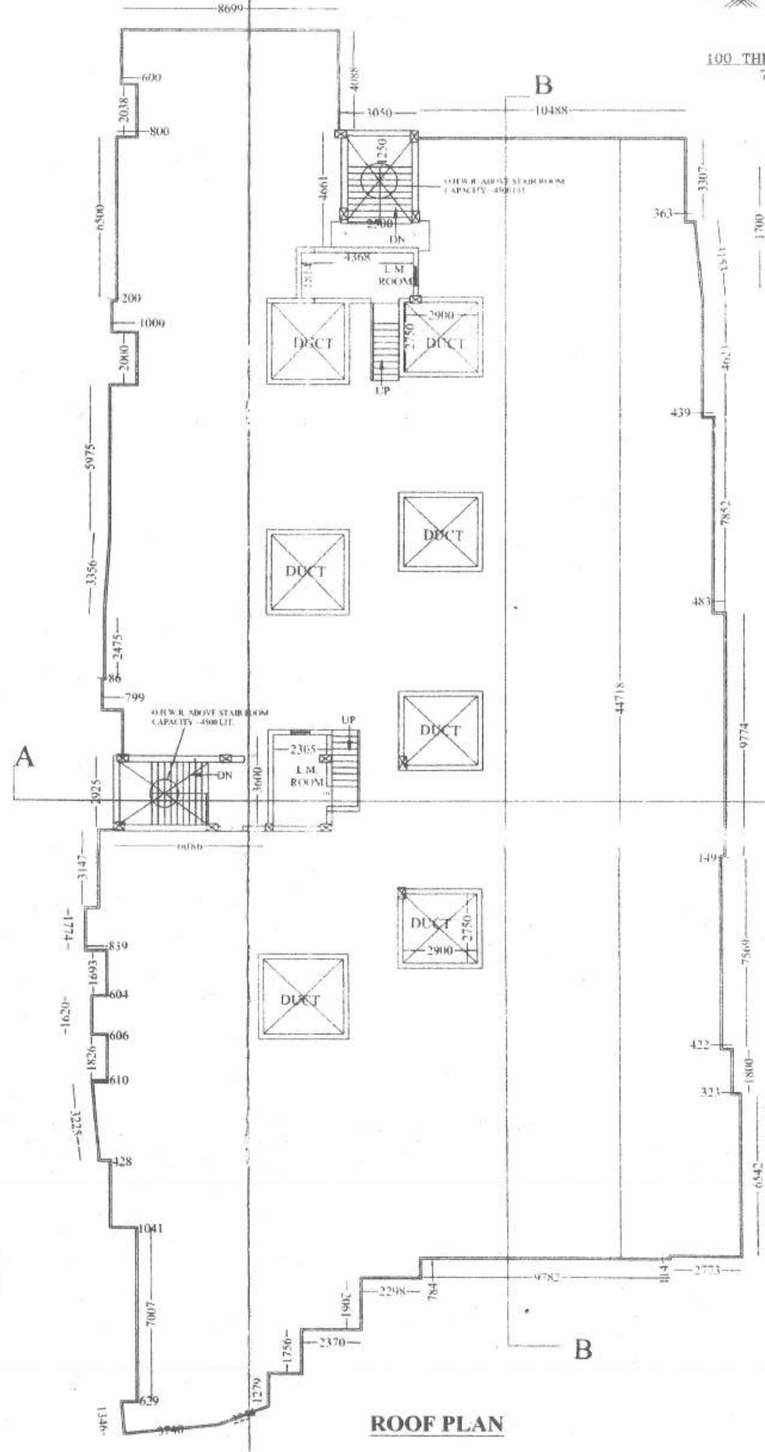

ROOF PLAN

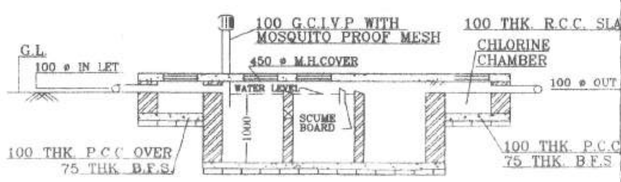

SECTION AT C – C

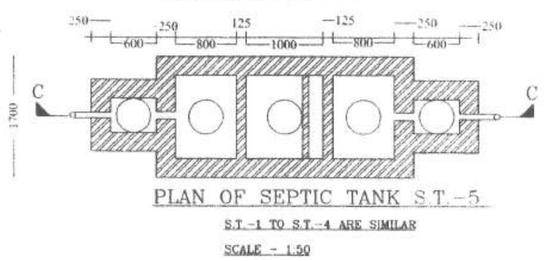

PLAN OF SEPTIC TANK S.T.-5

S.T.-1 TO S.T.-4 ARE SIMILAR

SCALE - 1:50

TYPE	OPENING SIZE	
	WIDTH	HEIGHT
D1	1000 mm	2100 mm
D2	750 mm	2100 mm
W1	1500mm	1200 mm
W2	750 mm	1200 mm
W3	600 mm	600 mm

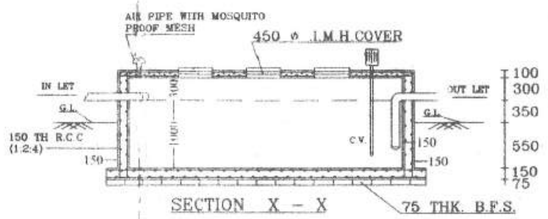

SECTION X – X

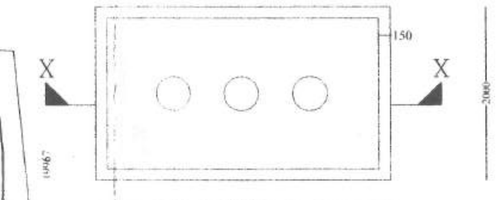

DETAIL OF S.U.G.W.R WT.-1
WT.-2 & WT.-3 ARE SIMILAR
SCALE - 1:50

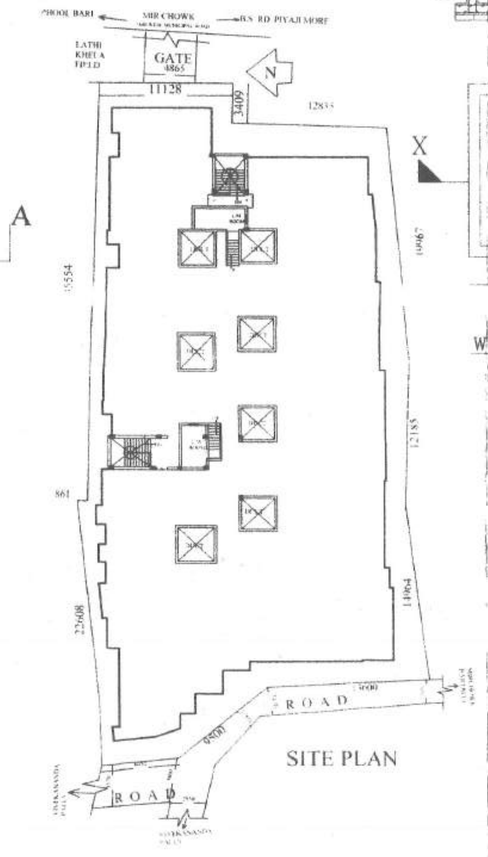

SITE PLAN

PROPOSED G+4 STORIED RESIDENTIAL BUILDING AT MOUZA – KUTUBPUR , PHULBARI, J.L. NO. –64, R.S. KHATIAN NO. –504,505,941.L.R. KHATIAN NO. – 371, R.S. DAG NO. –316,317,339,339/371,L.R. NO. –962,963, WARD NO.–19, HOLDING NO.–13/13, P.S– ENGLISH BAZAR,DIST–MALDA, UNDER ENGLISH BAZAR MUNICIPALITY

USE M20 GRADE OF CONCRETE

2. DIMENSIONS SHOWN INTRE DRAWING SHALL BE TREATED AS STRUCTURAL DIMENSION UNLESS OTHERWISE STATED.
3. DO NOT SCALE DRAWINGS, WRITTEN DIMENSIONS SHOULD BE FOLLOWED.
4. ALL DIMENSION ARE IN mm.
5. ALL THE DIMENSIONS ARE TO BE CHECKED AT SITE.
6. CONTRACTORS TO STUDY THE DRAWINGS CAREFULLY AND CLARIFICATIONS REGARDING DISCREPANCY IF ANY SHALL HAVE TO BE OBTAINED FROM THE ENGINEER / ARCHITECT CONCERNED BEFORE COMMENCEMENT OF WORK.
7. THIS DRAWING IS TO BE READ IN CONJUNCTION WITHDR.NO S-1,S-2,S-3
8. FOR OTHER NOTES AND SPECIFICATION REF. DR.NO S-1,S-2,S-3.

ALL THE RATA / ARE CALCULATED TO COMPLETED INCHES

AREA STATEMENT

DESCRIPTION	Sq. m	Sq. ft.
PLOT AREA =	1294.98	13939.2=32 SATAK
PROP. GR. FLOOR AREA	1053.12	11335.78
PROP .1st FLOOR AREA	1108.45	11931.35
PROP . 2nd FLOOR AREA	1108.45	11931.35
PROP . 3rd FLOOR AREA	1108.45	11931.35
PROP . 4th FLOOR AREA	1108.45	11931.35
AREA OF L/M ROOM & STAIR HEAD ROOM	53.84	579.61
TOTAL COVERED AREA	5540.76	59639.79

CAR PARKING AREA= 512.42 Sqm = 5515.68 Sft NO OF CAR PARKING PROVIDED = 17.

AREA OF DUCT PER FLOOR = 7x 7.98 = 55.86 Sqm = 601.27 Sft

AREA OF LIFT WELL PER FLOOR = 2X2.24 = 4.48 Sqm = 48.22 sft.

AREA OF LAND = 19 K. 5 CH. 34.2 Sft. = 32 SATAK = 13939.2 Sft = 1294.98 Sqm.

(Sujahan Bibi Sarkar)
Partner, Mahabir
W/O - Mostafa Hossain
On behalf of

For S. B. CONSTRUCTION

SIGNATURE OF OWNER

I CERTIFY WITH FULL RESPONSIBILITY THAT THE BUILDING PLAN HAS BEEN DRAWN AS PER PROVISION OF BUILDING RULES, AS AMMENDED FROM TIME TO TIME AND THAT THE SITE CONDITION INCLUDING THE WIDTH OF THE ABUTTING ROAD ARE IN CONFORMITY WITH THE PLAN. AND IT IS A BUILDABLE SITE AND NOT TANK OR A FILLED UP TANK.

For S. B. CONSTRUCTION

Chandrachuda Bhattacharya

SIGNATURE OF OWNER — SIGNATURE OF L.B.S.

Chandrachuda Bhattacharya

SIGNATURE OF L.B.S.

THE STRUCTURAL DESIGN AND DRAWING OF BOTH FOUNDATIONS AND SUPER STRUCTURE OF THE BUILDING HAS BEEN MADE BY ME CONSIDERING ALL POSSIBLE LOADS INCLUDING THE SEISMIC LOAD AS PER THE NATIONAL BUILDING CODE OF INDIA AND CERTIFIED THAT IT IS SAFE AND STABLE IN ALL RESPECT.

Tushar Kanti Dutta
Regd. Planner
Regd. No.ESM/PW/PM/119
English Bazar, Malda.

SIGNATURE OF STRUCTURAL ENGG.

CONTENT – FLOOR PLAN, SECTION, ELEVATION, SITE PLAN, ETC.

SCALE – 1:100, 1:25

DATE –

REV –

DESIGNED BY
C.E.CONSULTANTS
9–D, BIJAN SETU
KOLKATA – 700019
Ph: 2440 – 8265 (O)

PHONE NO –
Prof.Dr.S.N BHATTACHARYA
9903030569 (M)
C.BHATTACHARYA
9830251375 (M)

DRAWN BY –

DRG. NO. – A–G–1

PRODUCED BY AN AUTODESK EDUCATIONAL PRODUCT