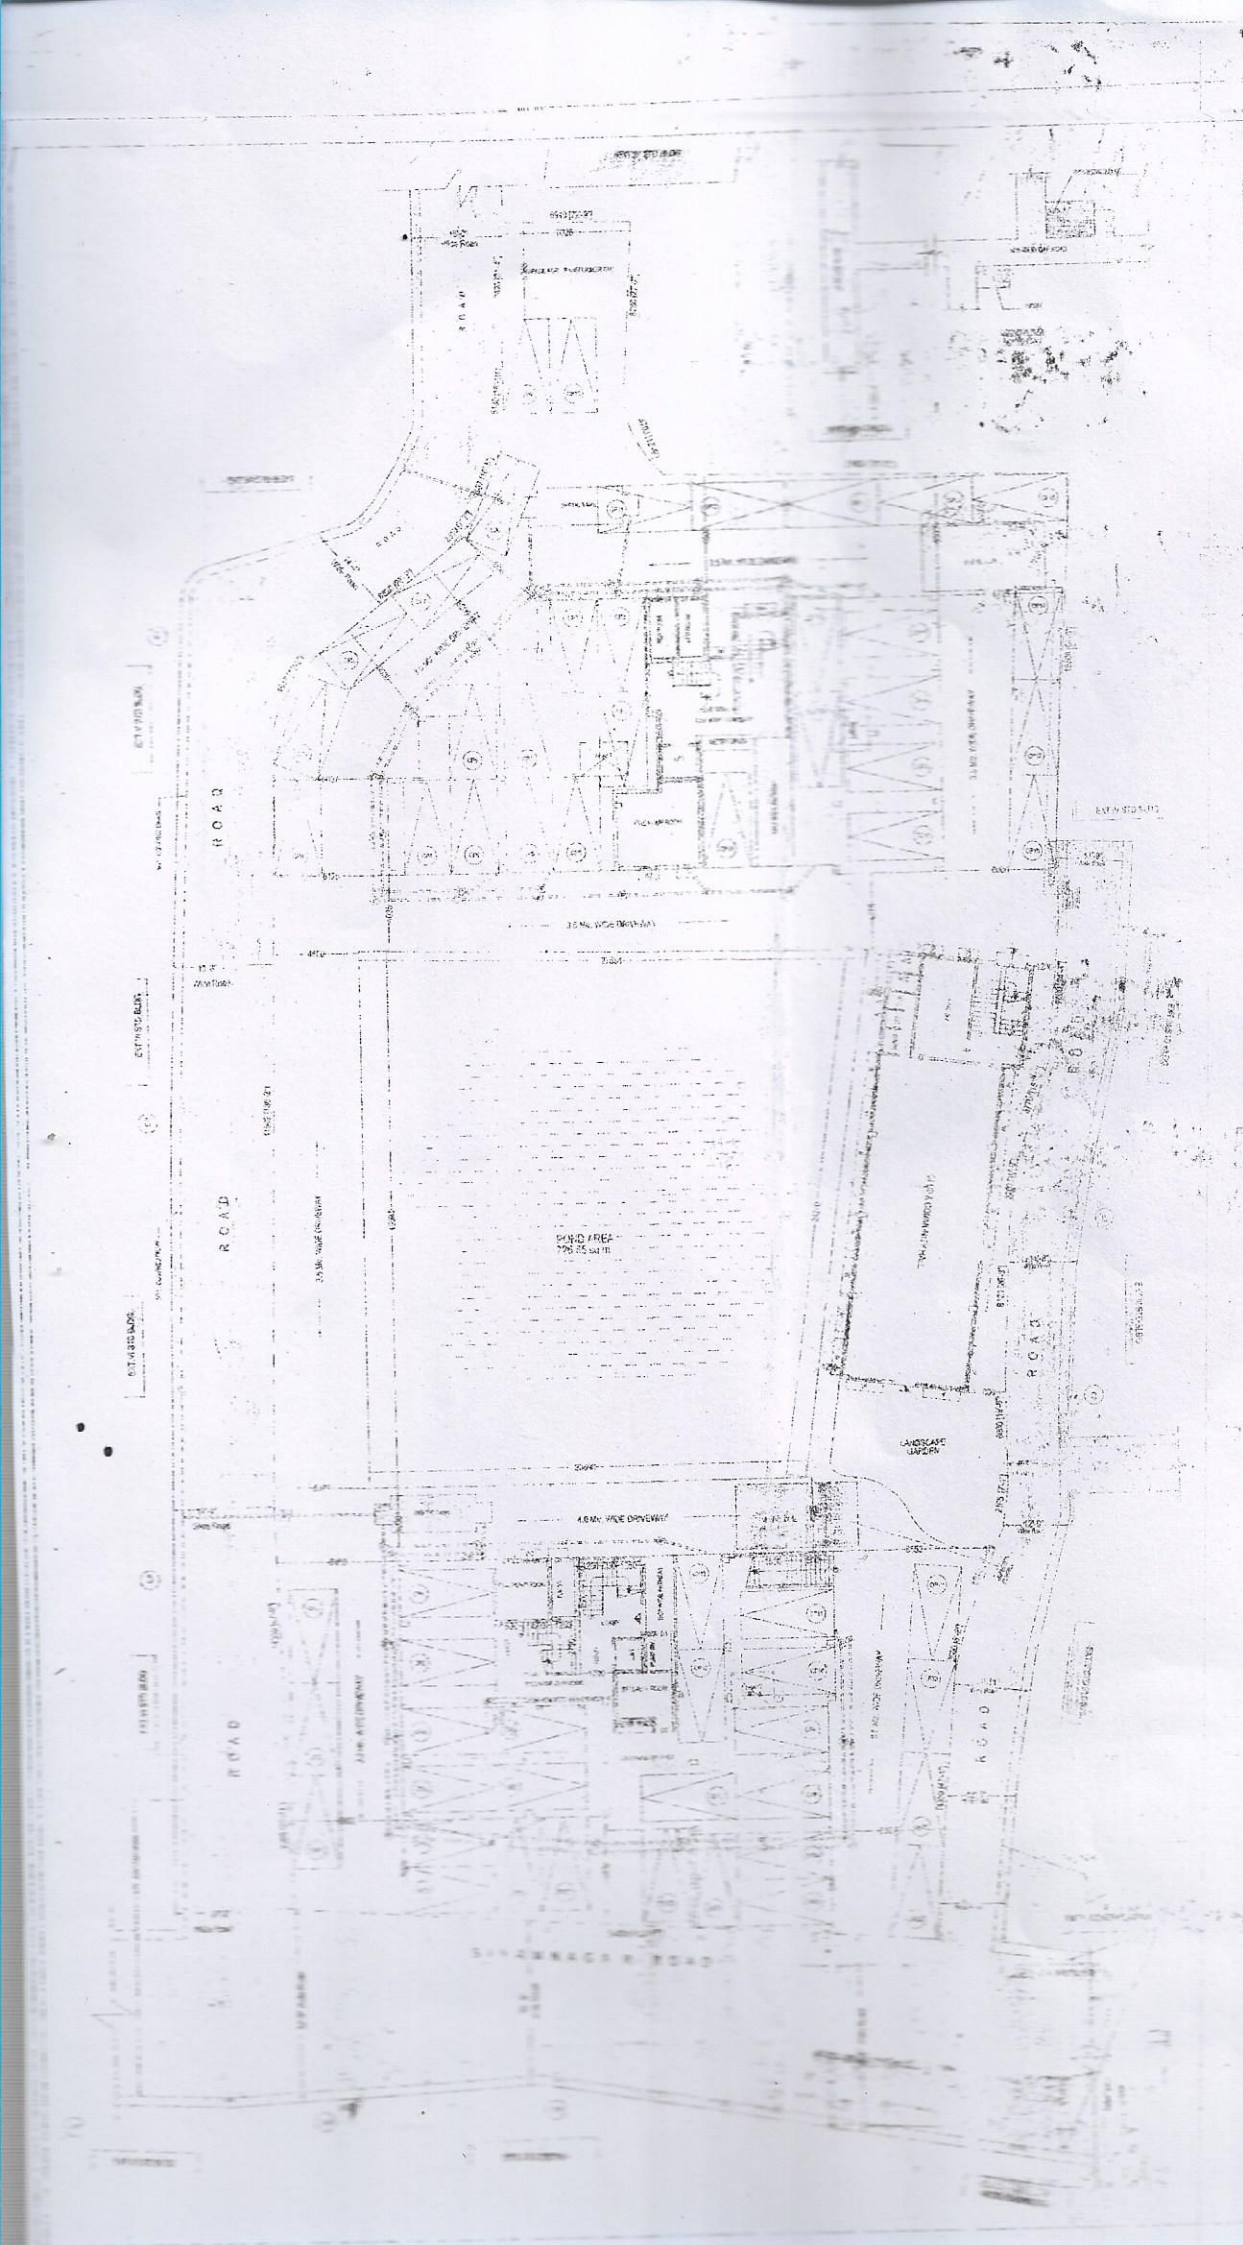

SHEET NO :

DRAWING TITLE

GROUND FLOOR PLAN
LOCATION PLAN

PROPOSED G+7/8 STORIED RESIDENTIAL BUILDING
OF A PIECE OF A LAND OF SRI PROSANTA CH. DAS
& OTHERS AT MOUZA- SHYAMNAGAR NOW
KRISHNAPUR, IN C.S. DAG NO - 990 TO 995, C.S.
KHATIAN NO. - 26 IN RESPECT OF MUNICIPAL
HOLDING NO. - 72, GOURI NATH SHASTRI SARANI,
J.L. NO.-32/0, WARD NO.- 27 UNDER SOUTH DUM
DUM MUNICIPALITY, P.S. DUM DUM, DISTRICT - 24
PARGANAS, IN.

AREA STATEMENT

NOTE

CERTIFICATION OF OWNER

CERTIFICATION OF BUILDING PLAN