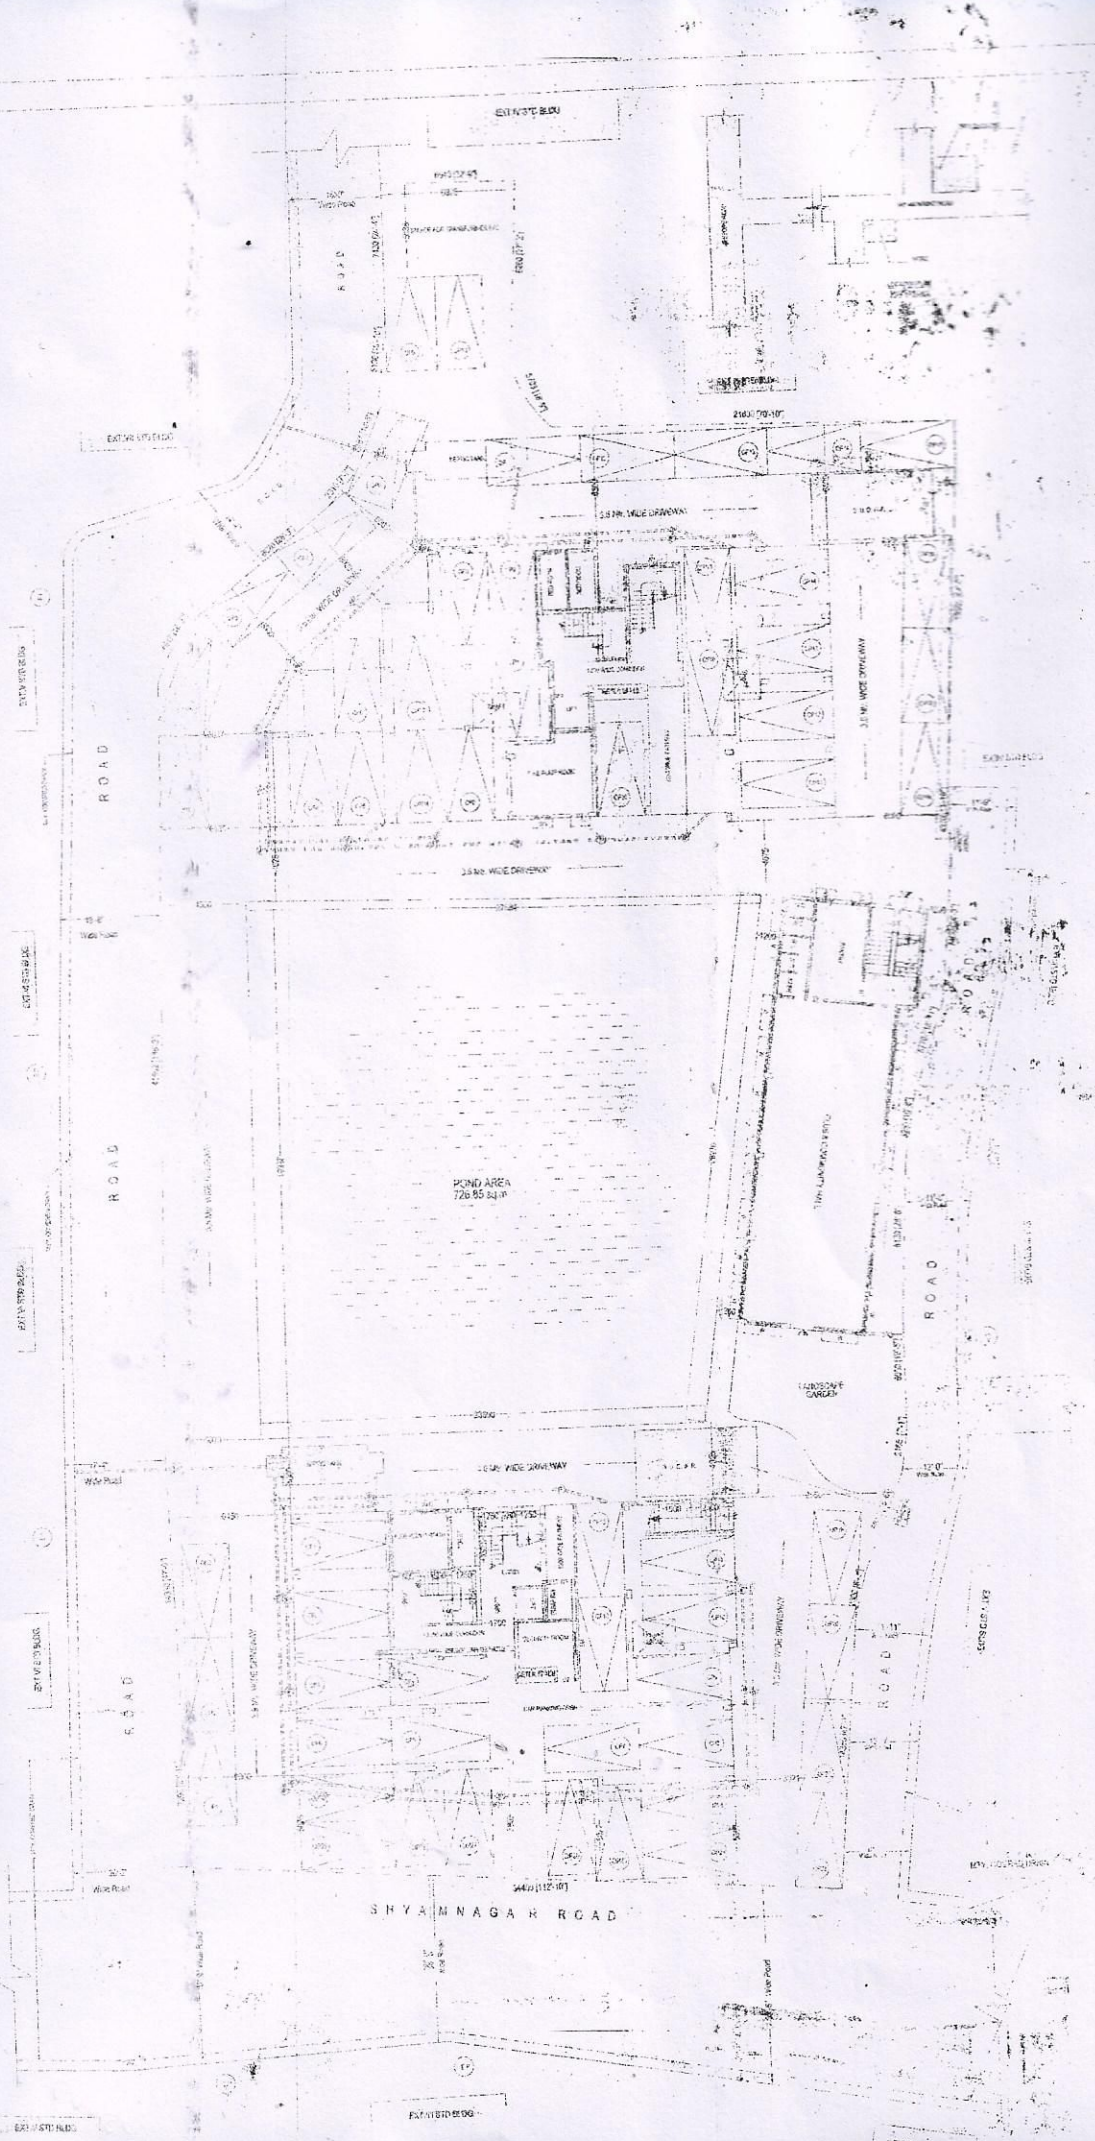

SHEET NO. :

DRAWING TITLE
GROUND FLOOR PLAN
LOCATION PLAN

PROPOSED G+VII STORIED RESIDENTIAL BUILDING OF A PIECE OF A LAND OF SRI PROSANTA CH. DAS & OTHERS AT MOUZA- SHYAMNAGAR NOW KRISHNAPUR, IN C.S. DAG NO.- 960 TO 966, C.S. KHATIAN NO.- 28 IN RESPECT OF MUNICIPAL HOLDING NO.-72 GOURI NATH SHASTRI SARANI, P.L. NO.-32/2, WARD NO.- 27, UNDER SOUTH DUM DUM MUNICIPALITY, P.S.-DUM DUM, DISTRICT- 24 PARGANAS (N).

AREA STATEMENT

NOTE.

CERTIFICATION OF OWNER

CERTIFICATION OF BUILDING PLAN

IAMAL CHAUDHURI

CERTIFICATION OF BUILDING OF STRUCTURAL STABILITY

SUBRATA MONDAL
Chartered Engineer (India)
M.C.E. / A.M.I.E. / A.M.I.S.E.
L.E.E. 230 (S) / L.C.E. / 12184
STEEL / BRIDGE / 230 / 60082
3RD FLOOR, 3A, CHOWRINGHEE MANSION,
30, JAWAHARLAL NEHRU ROAD,
KOLKATA - 700 071

TUSHARKANTI KHARA
M.E. (Mechanical)
Retd. Executive Engineer, Construction Organisation,
Department of Public Works, W.B.(Govt.)

AJOY CHATTOPADHYAY
Registered Surveyor & Valuer