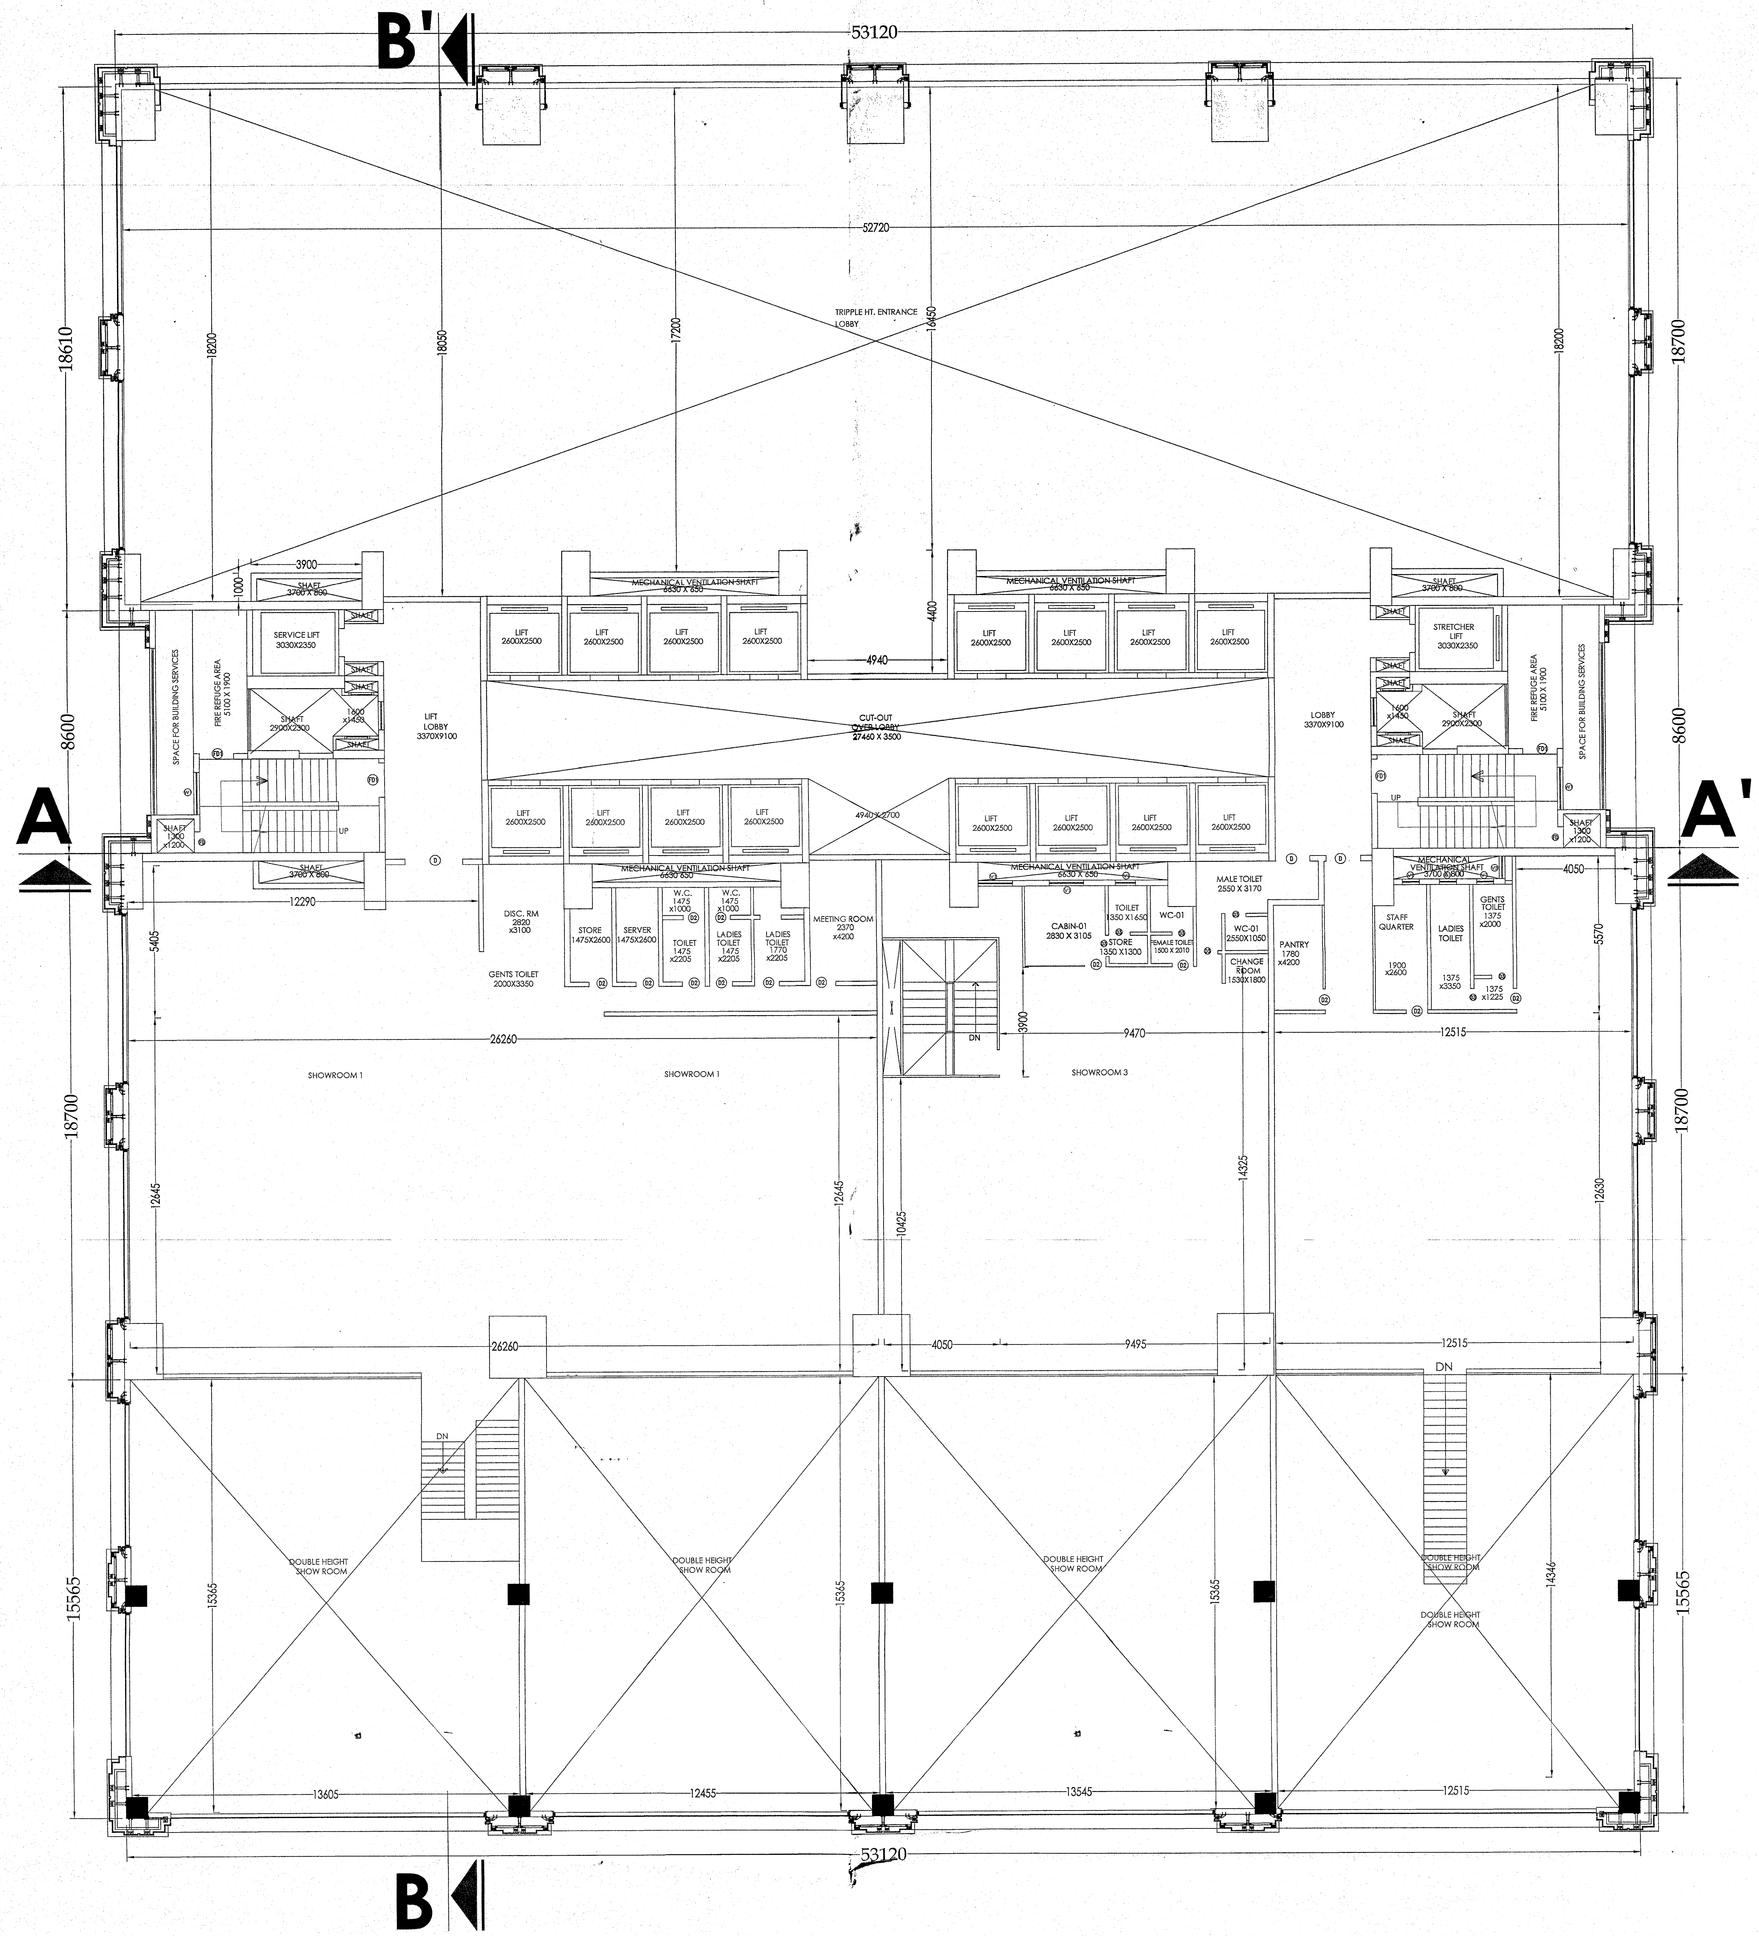

FIRST FLOOR PLAN
SCALE- 1:100

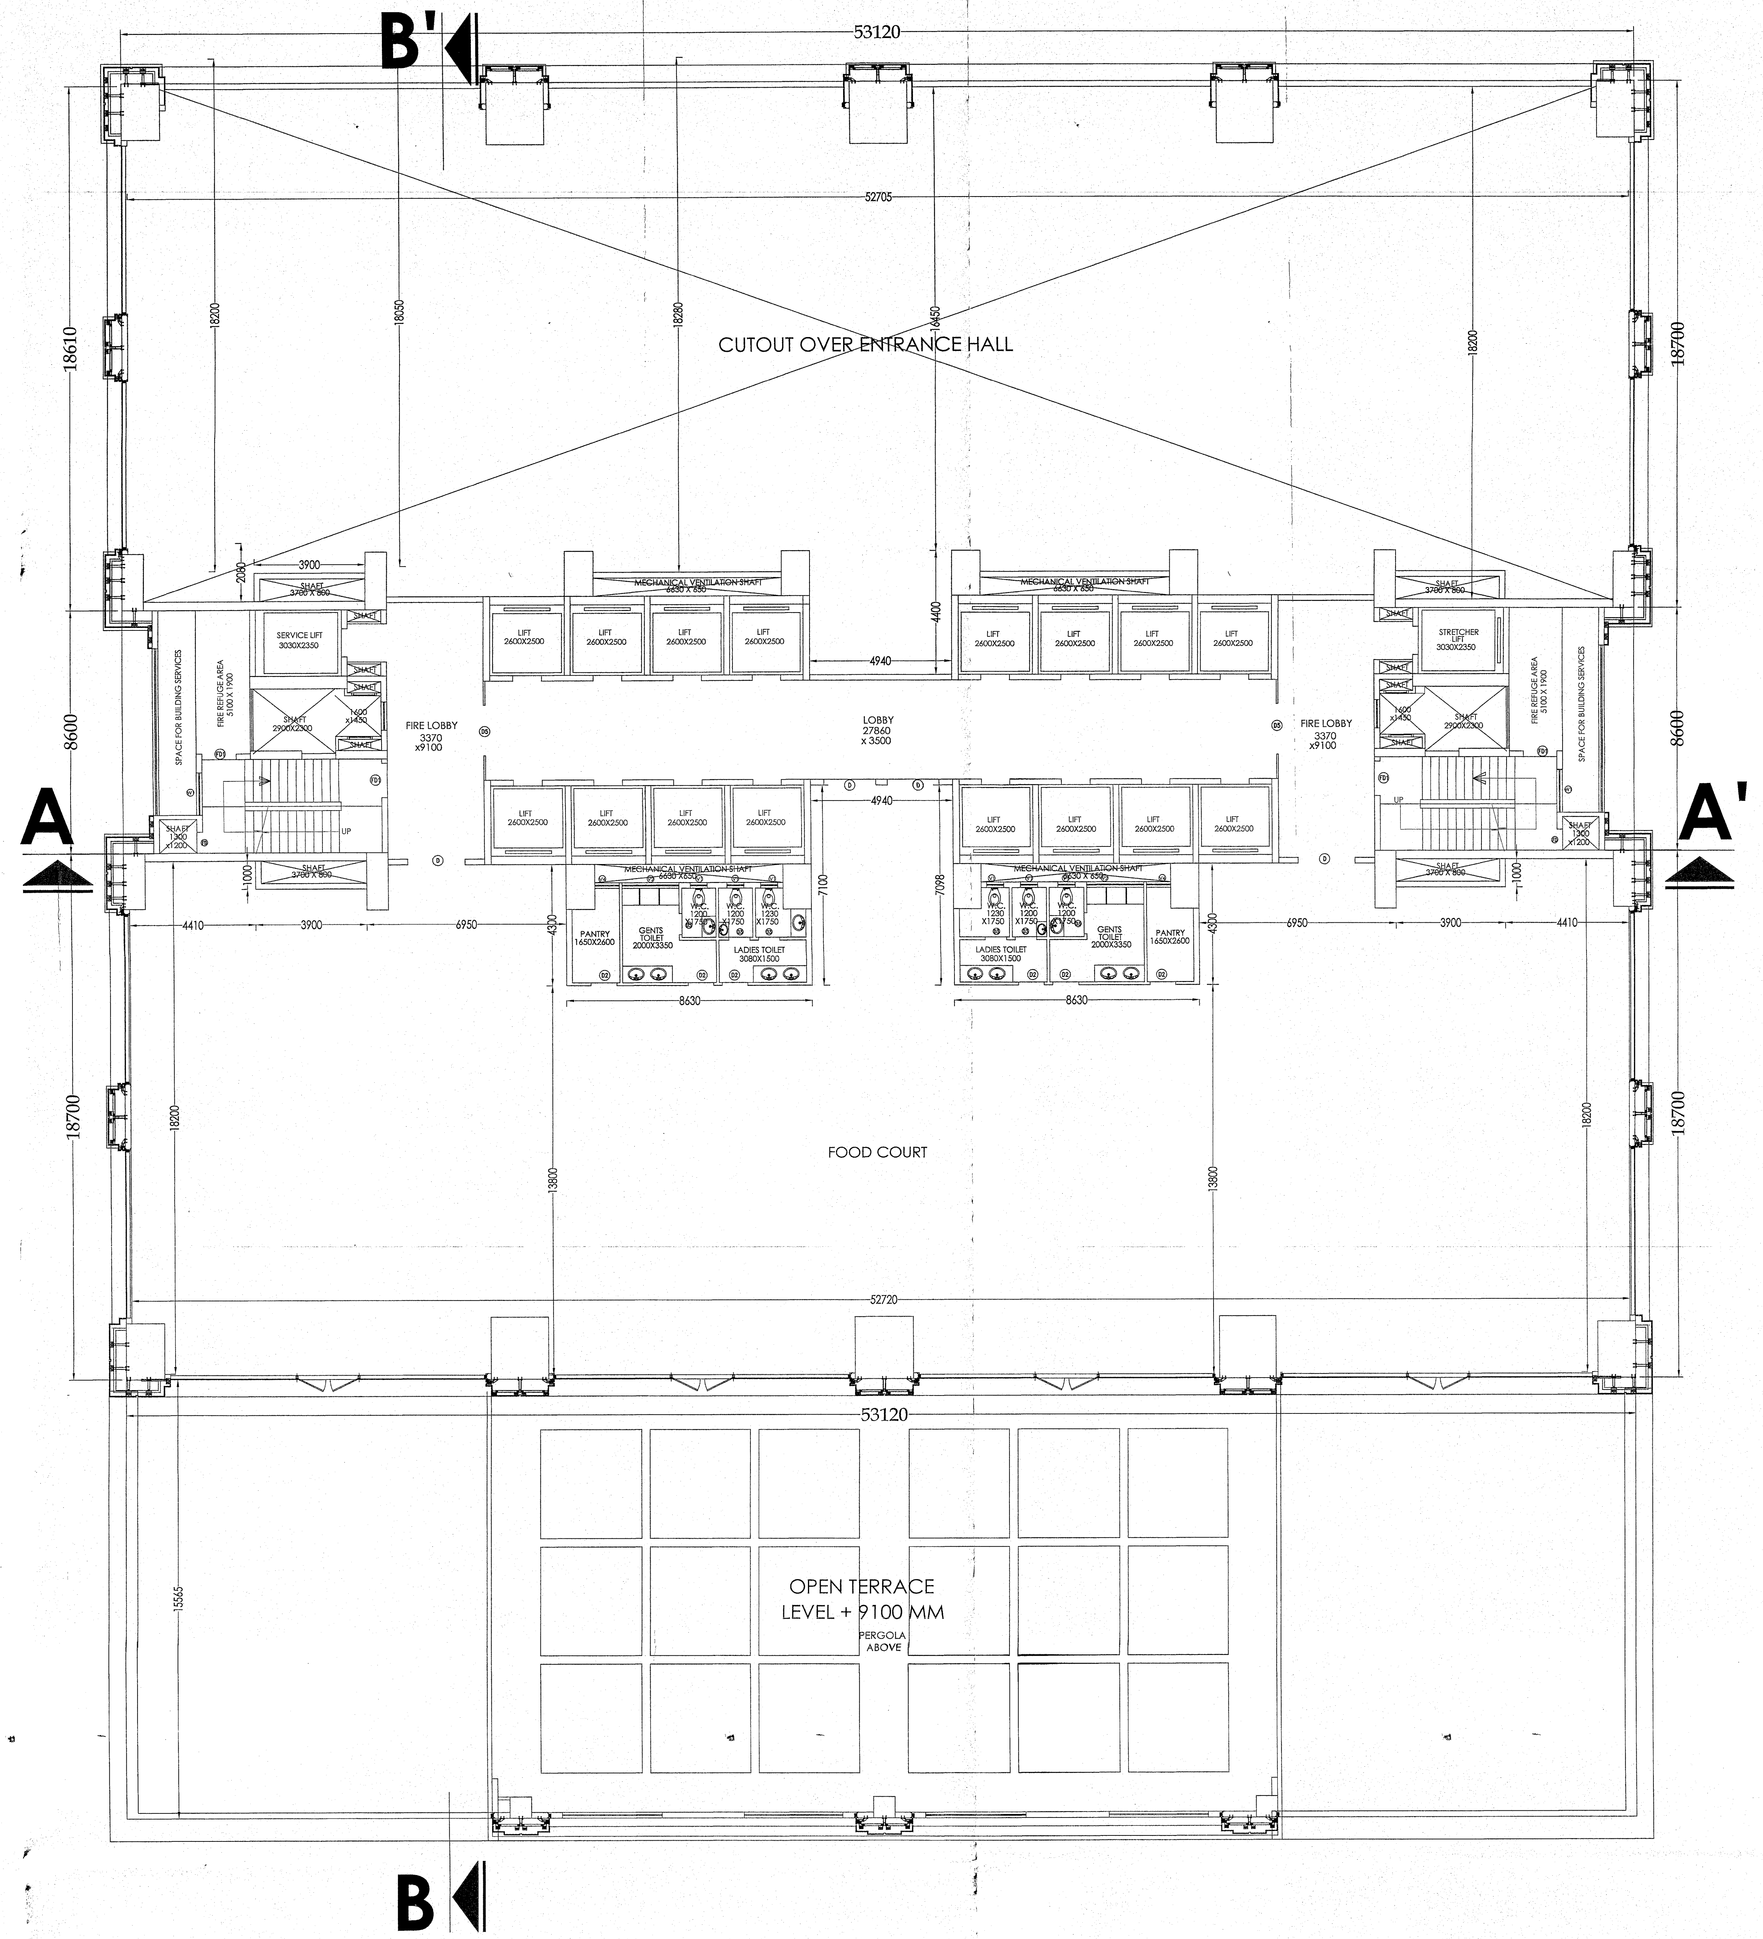

SECOND FLOOR PLAN
SCALE- 1:100

I HAVE CHECKED THE STRUCTURAL CALCULATIONS MADE BY SRI CHANDI PROSAD KHANRA. E.S.E : I/2. THE CALCULATION IS FOUND CORRECT AND STRUCTURE IS SAFE AND STABLE IN ALL RESPECT.

MITA SAHA
M.I.E., M.E. (Struct), C.E.
Structural Revieuer-II/223 (KMC)
AG-89, Sec-II, Salt Lake,
Mob.-9831688112

DECLARATION OF REVIEWER:

I HAVE CHECKED THE THE EXISTING FOUNDATION AND SUPERSTRUCTURE OF THE BUILDING AND CERTIFIED THAT THE BUILDING IS SAFE AND STABLE IN ALL RESPECT AND CAPABLE OF TAKING ADDITIONAL LOAD FOR THE PROPOSED CONSTRUCTION.

Dr. R. S. JANGID
Professor
Department of Civil Engineering
I.I.T. Bombay, Powai, Mumbai-76

DR. R.S. JANGID
PROFESSOR
DEPARTMENT OF CIVIL ENGINEERING
I.I.T. BOMBAY,POWAI, MUMBAI-76

Aquil Ahmed Khan
Parvez Ahmed Khan
Ms. Yasmeen Hussain
Javed Ahmed Khan
Ms. Shameem Ahmed
Ms. Shamim Ahmed
S. K. Himatsingka
Constituted Attorney

SIG. OF OWNER

THE STRUCTURAL DESIGNS DRAWINGS OF BOTH FOUNDATION AND SUPERSTRUCTURE HAS BEEN MADE CONSIDERING ALL POSSIBLE LOADS INCLUDING THE SEISMIC LOAD AS PER THE NATIONAL BUILDING CODE OF INDIA. AND CERTIFIED THAT IT IS SAFE AND STABLE IN ALL RESPECTS.THE ABOVE CALCULATION HAVE BEEN MADE BASED ON SOIL TEST REPORT .

DR. SUJIT KUMAR BOSE
Ph.D., M.C.E. (Soil), B.C.E. (Hons.)
MIGS, MIRC
Empanelled Geotechnical
Engineer (I) under KMC
Licence No: GE-12

SIGNATURE OF GEO. TECH. ENGR.:

CHANDI PROSAD KHANRA
BE (Civil), ME (Struct.), MIE (India)
ESE- I/2

SIG. OF STRUCTURAL ENGRR.

CERTIFIED THAT THE BUILDING PLAN HAS BEEN DRAWN UP AS PER PROVISION OF K.M.C. BUILDING RULES,2009 AS AMENDED FROM TIME TO TIME AND THAT THE SITE CONDITIONS INCLUDING THE WIDTH OF THE ABUTTING ROAD BEING 47.5 MTS. CONFIRM WITH PLAN AND THAT IT IS A BUILDING SITE AND NOT A TANK OR FILLED UP TANK.

HARSH SANON
COUNCIL OF ARCHITECTURE
REGISTRATION No. CA/90/13556

HARSH SANON
COUNCIL OF ARCHITECTURE
REGISTRATION NO. CA/90/13556
Signature of Architect :

PROJECT : PLAN FOR PROPOSED ADDITIONAL 4 FLOORS OVER SANCTIONED G+27 STORIED COMMERCIAL BUILDING AND PARTIAL EXTENSION OF 6TH FLOOR OF 5 STORIED MLCP BLOCK UNDER RULE 26 (2a & 2b) READ WITH RULE 69A (f - C) OF KMC BUILDING RULE 2009. PREVIOUSLY BUILDING PLAN WAS SANCTIONED VIDE B.P NO - 2011070208, DATED- 12.12.2011, AND SUBSEQUENTLY REVALIDATE FOR FIVE YEARS W.E.F 13.12.2016 AND REGULARIZED PLAN UNDER RULE 26 (2a) & (2b) OF KMC BUILDING RULES 2009, VIDE M.B.C MEETING NO-564, ITEM NO: 128/19-20, DATED: 07.11.2019, AT PREMISES NO 10, EAST TOPSIA ROAD, WARD NO-66, BOROUGH NO-VII, KOLKATA - 700 046. UNDER KOLKATA MUNICIPAL CORPORATION.

JOB NO : 670	TITLE : 1ST FLOOR PLAN & 2ND FLOOR PLAN			
DRG. NO : CA/KMC- 02				
REVISION NO : 0	SCALE : As Mentioned	DEALT BY : Moumita	CHECKED BY : Suvadip	DATE : 03.09.2020

S&S
SANON SEN & ASSOCIATES (P) LTD.
ARCHITECTS, ENGINEERS &INTERIOIR DESIGNERS
5, RUSSEL STREET, KOLKATA-700 071
PHONE:91-33-22264579,22172505,22294402
FAX:2226 6917 E-MAIL:sanonsen@vsnl.com

KMC