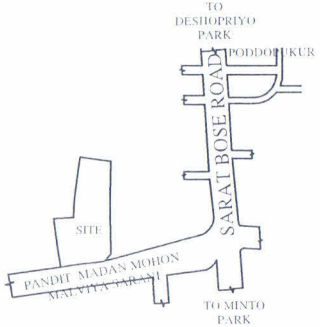

LOCATION PLAN

(SCALE= 1:4000)

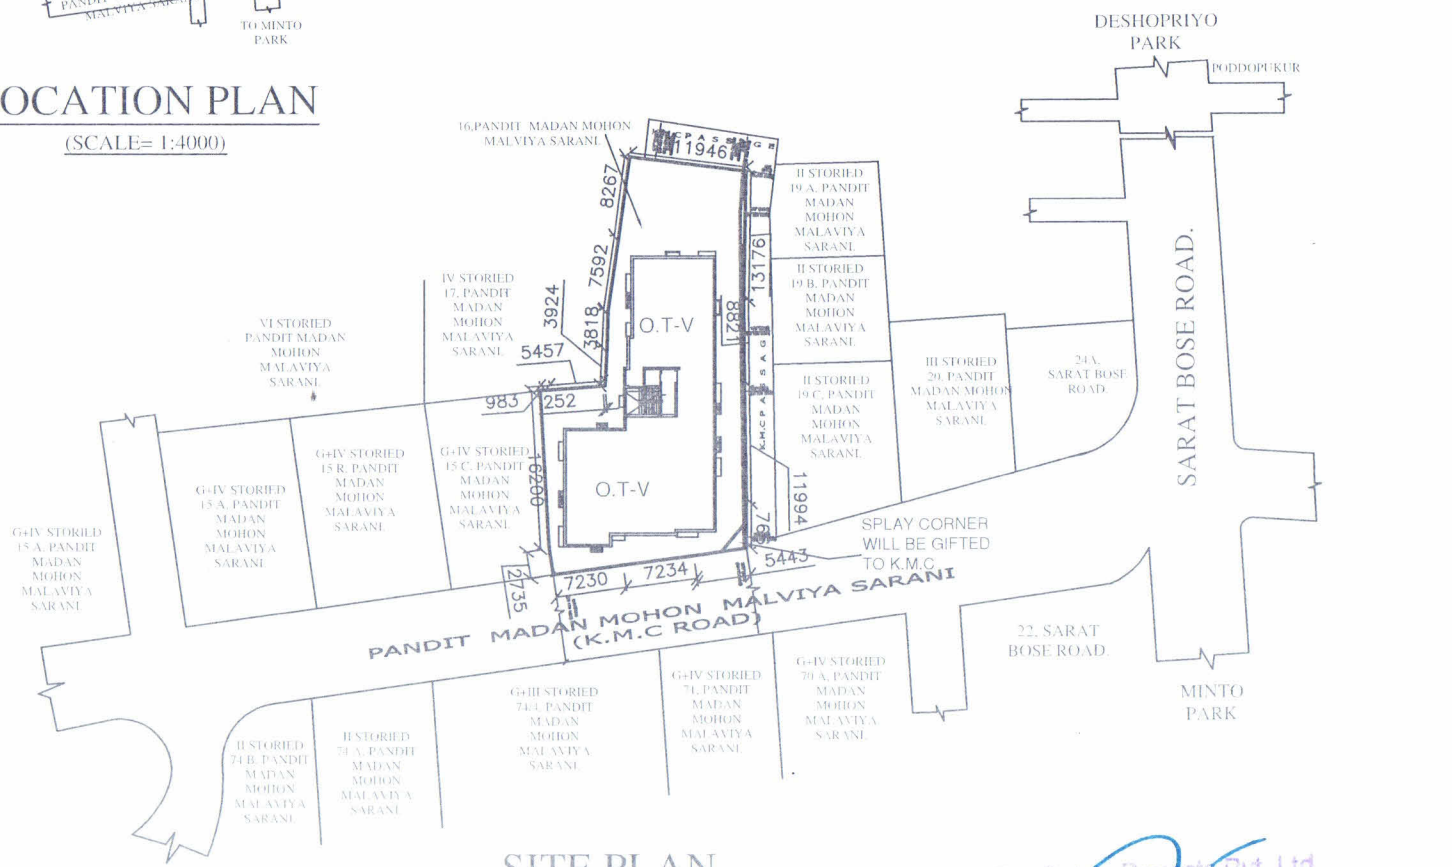

SITE PLAN

(SCALE= 1:600)

For Satguru Projects Pvt. Ltd.

Director