SITE PLAN FOR PROPOSED BLOCK -A, B+G +VII STORIED COMMERCIAL CUM RESIDENTIALFLAT BUILDING AND BLOCK -B, G+VII RESIDENTIAL FLAT BUILDING OF SRI ANANDO SAMONTA, S/O LATE RANJIT SAMONTA, AT MOUZA -- SHANKARIPUKUR, J.L. -- 38, MAHALLA --SHANKARIPUKUR, HOLDING, NO -- 146, WARD NO -- 15, R.S. PLOT NO.- 115, 116, R.S. KH. NO. - 16, 15, L.R. PLOT NO - 279, 280, L.R. KH. NO -- 3093, UNDER BURDWAN MUNICIPALITY, P.S. -- BURDWAN, DIST. - PURBA BARDHAMAN.. (SCALE -- 1" = 20' - 0")

AREA OF LAND --- 16553. SFT
NATURE OF LAND --- BASTU, VITI.

EXT. CONST. SHOWN IN COL —
PROPERTY LINE SHOWN IN COL —
ROAD SHOWN IN COL —
DRAIN SHOWN IN COL —

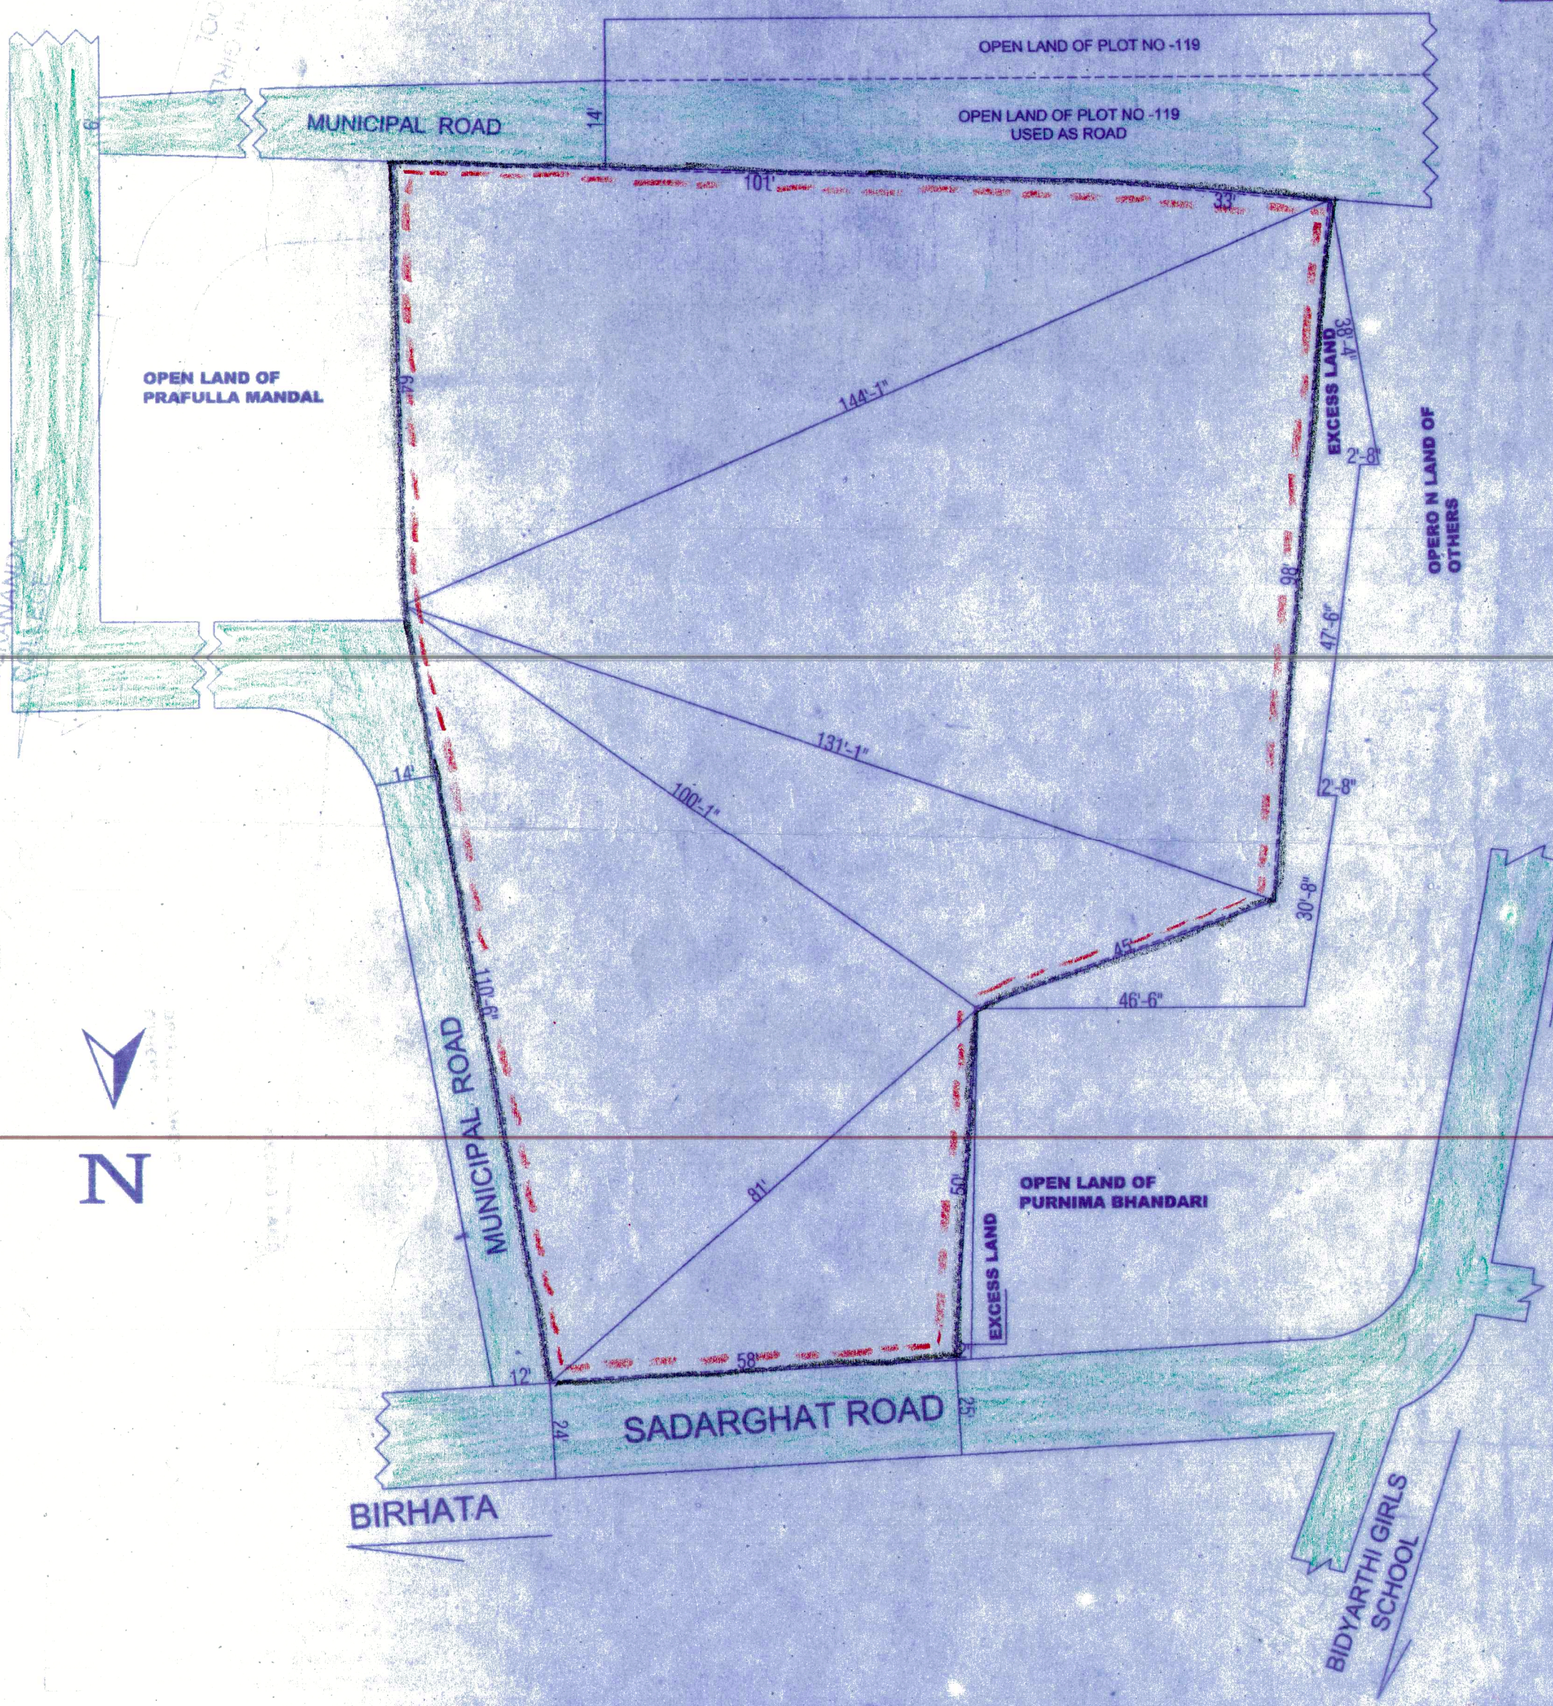

Anando Samonta being represented by his duly Constituted Power of Attorney of Holder and Authorised Person namely Sradhya Construction (being a Partnership firm within the meaning of Partnership Act 1932) being represented by it's Managing Partners namely

Mr. Narugopal Bhakat
(Managing Partner)

Mrs. Suchismita Samanta
(Managing Partner)

OWNER

Sradhikari

Harekrishna Adhikari
Civil Engineer
Regd. No.-BM/LBS-I/18-19/09

DRAWN BY

5/10/18
HEALTH OFFICER.

4/10/18
ENGINEER.

6/10/18
Chairman
Burdwan Municipality
CHAIRMAN