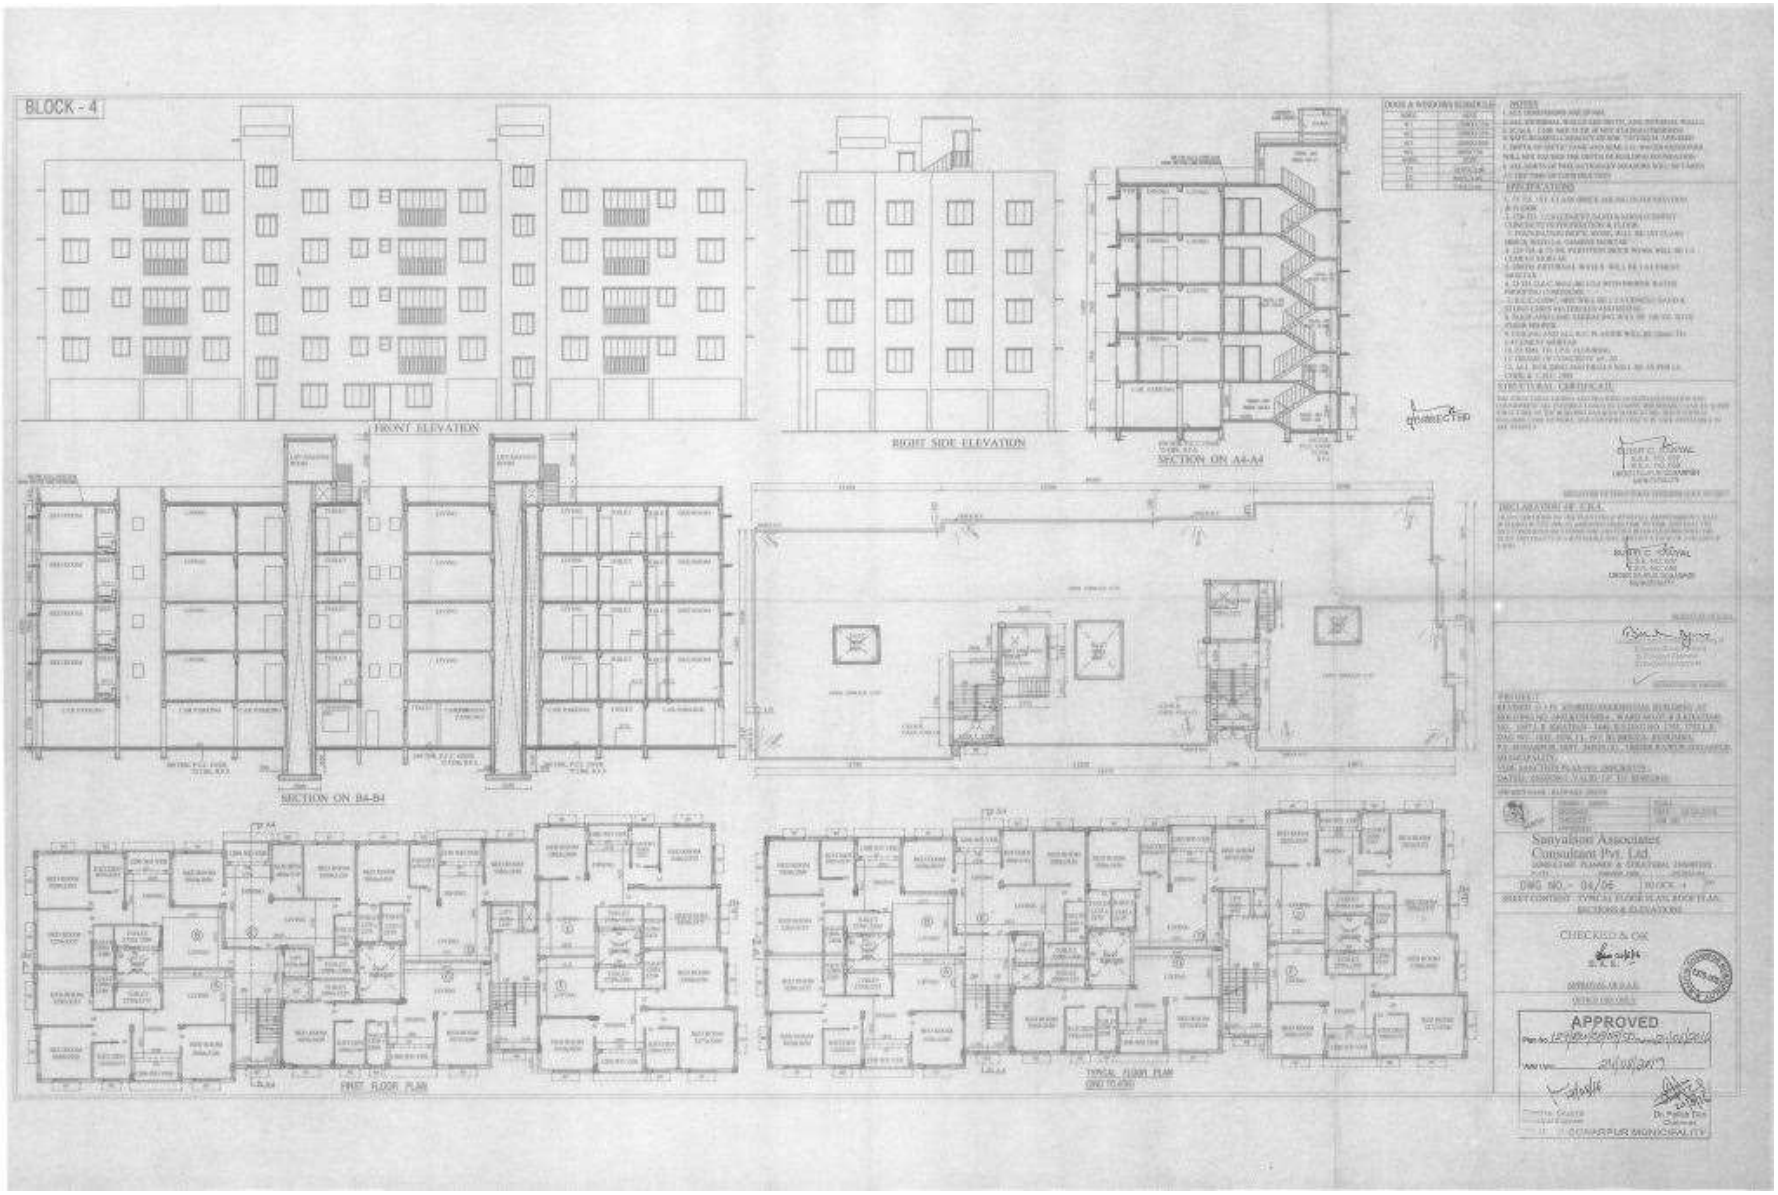
BLOCK - 4
FRONT ELEVATION
RIGHT SIDE ELEVATION
SECTION ON A4-A4
SECTION ON B4-B4
FIRST FLOOR PLAN
TYPICAL FLOOR PLAN
NOTES
SPECIFICATIONS
STRUCTURAL CERTIFICATE
DECLARATION OF C.R.A.
Sanyalson Associates
Consultant Pvt. Ltd.
DWG NO. - 04/06
BLOCK - 4
SHEET CONTENT - TYPICAL FLOOR PLAN, ROOF PLAN, SECTIONS & ELEVATIONS
CHECKED & OK
APPROVED
CONNAPPUR MUNICIPALITY