LOCATION PLAN

NOT TO SCALE

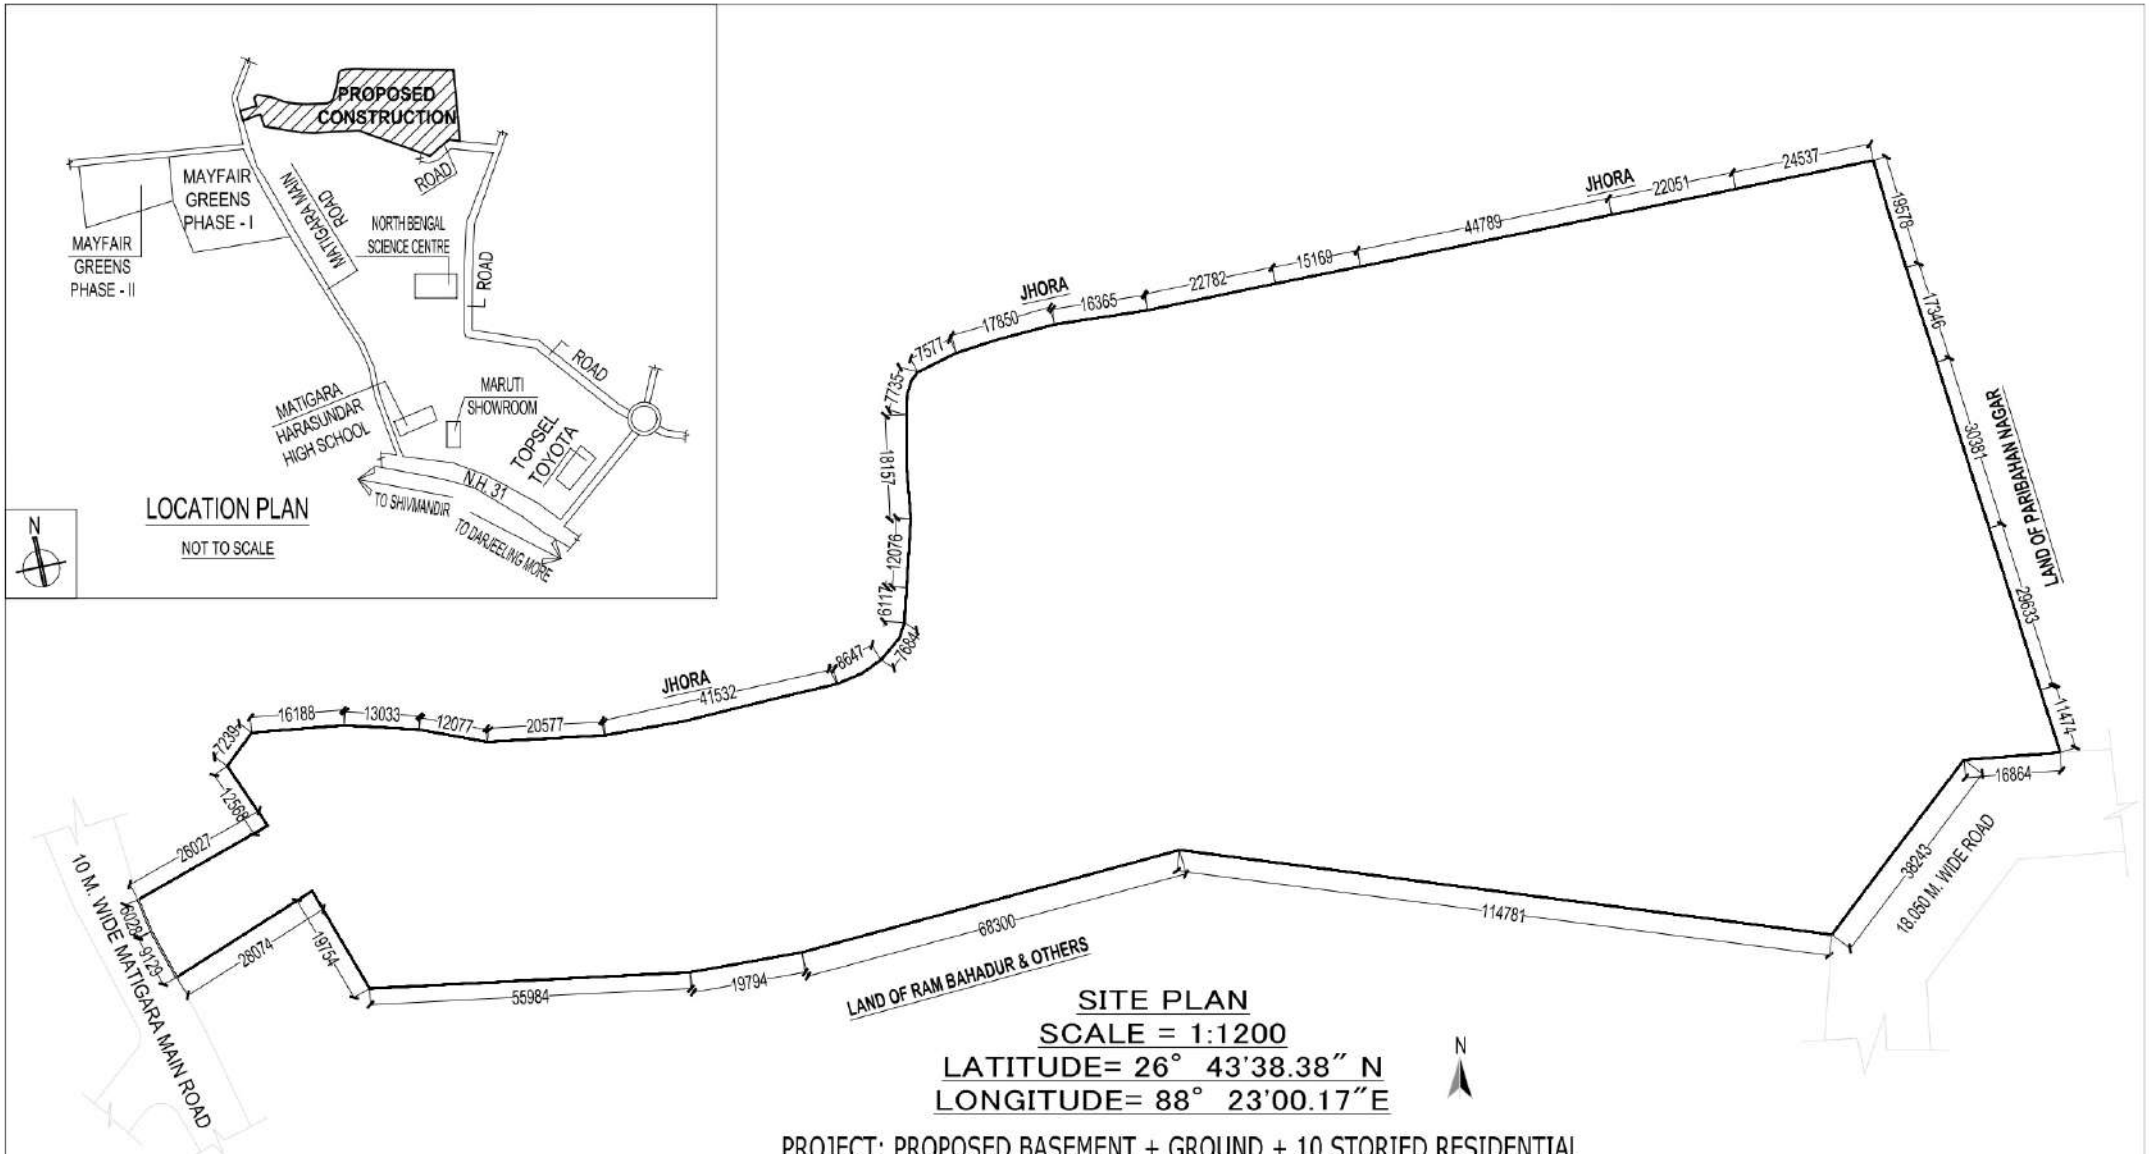

SITE PLAN

SCALE = 1:1200

LATITUDE= 26° 43'38.38″ N

LONGITUDE= 88° 23'00.17″E

N

PROJECT: PROPOSED BASEMENT + GROUND + 10 STORIED RESIDENTIAL BUILDING.

LOCATION: MATIGARA, SILIGURI.

CITY DEVELOPERS

Naresh Kumar Agarwal

PARTNER