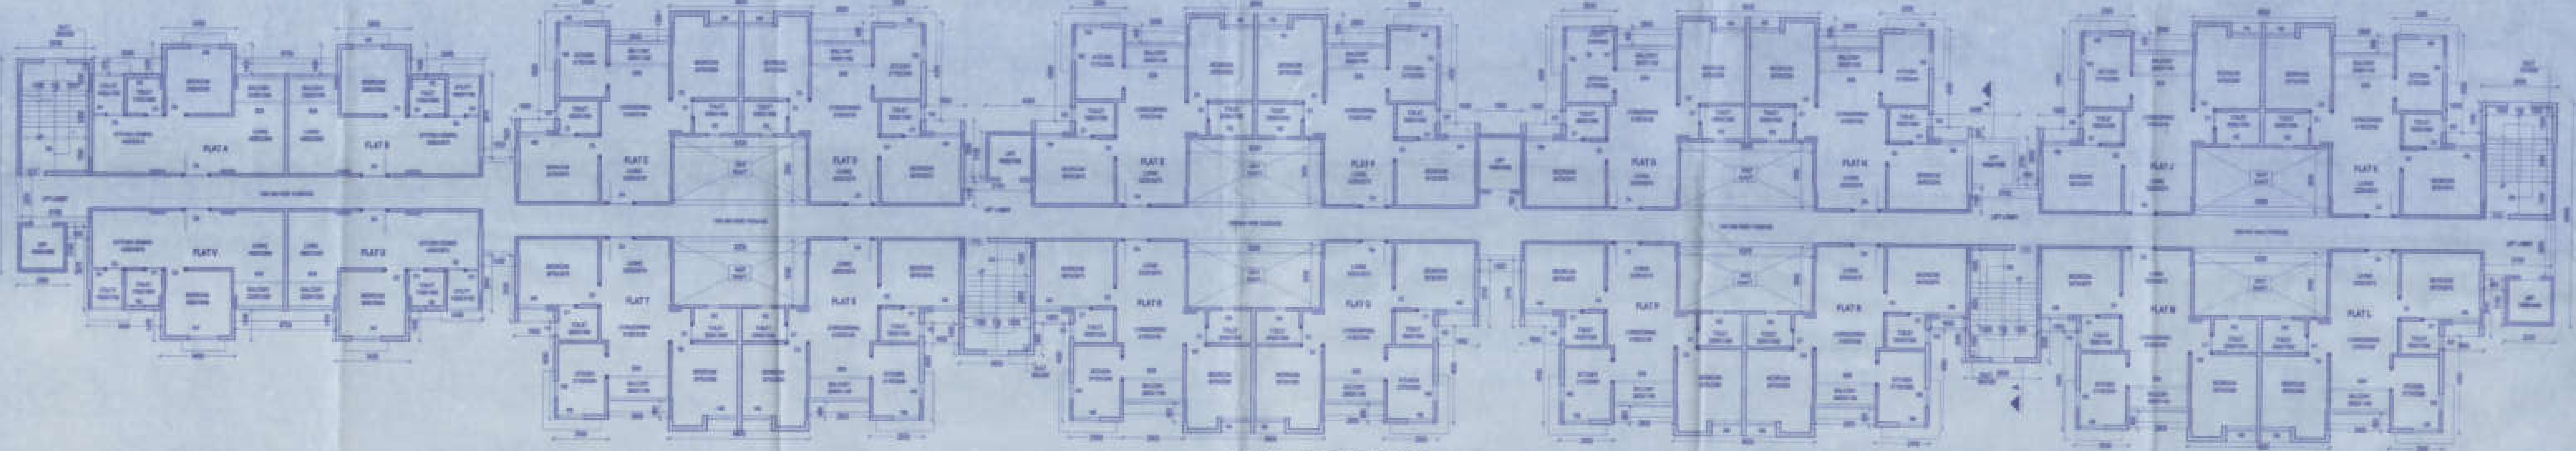

2ND. TO 5TH. ,8TH. TO 10TH. FLOOR PLAN

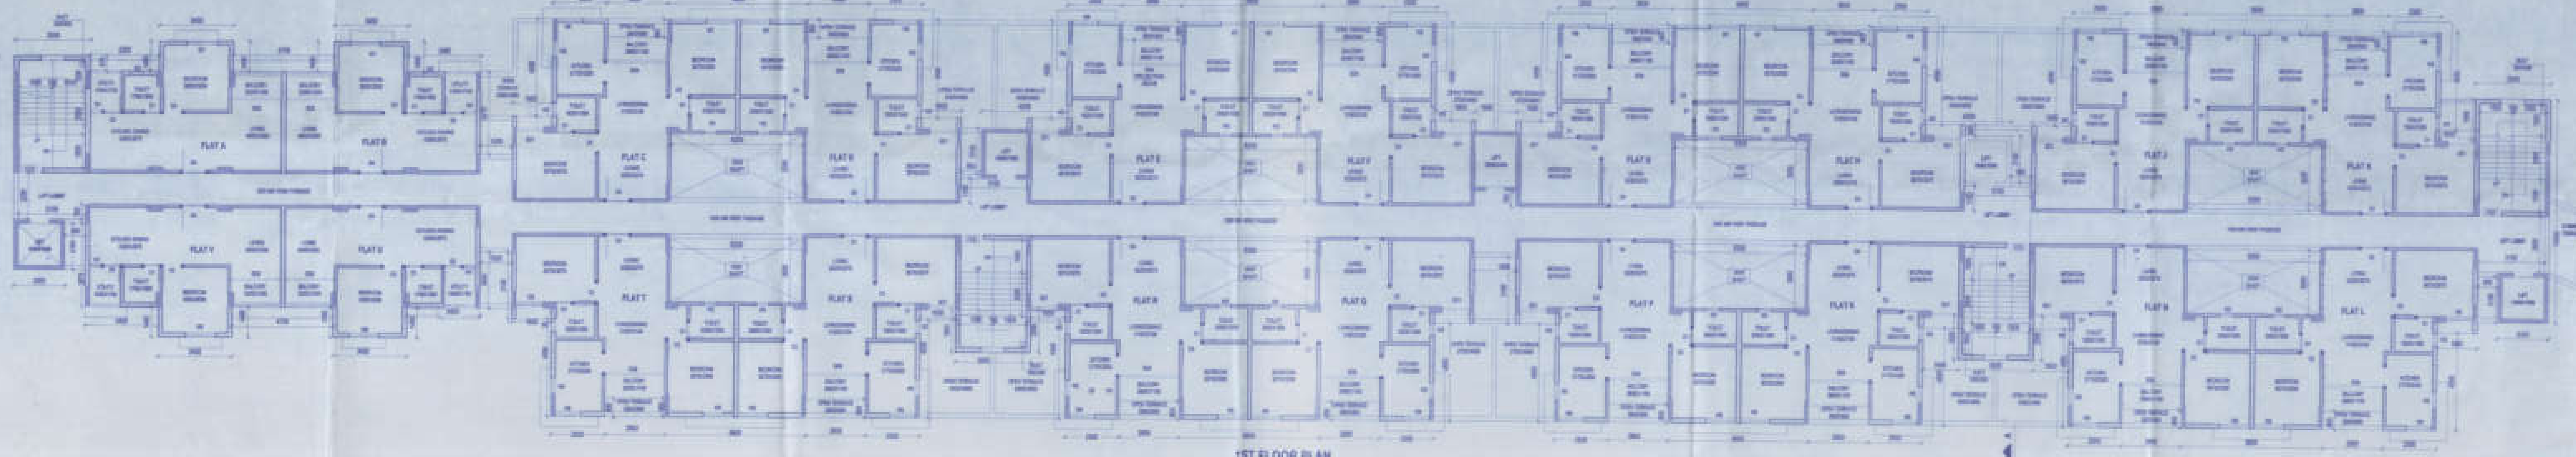

1ST FLOOR PLAN

PROJECT : PROPOSED BASEMENT + GROUND + 10 STORIED RESIDENTIAL BUILDING.

NAME OF OWNER(S): 1. M/S MARIGOLD INDUSTRIES (P) LTD.
2. M/S MOUNTAIN COMMERCIAL PVT LTD.
3. SRI NAMAVTAR AGARWAL
4. SMT. SARDA DEVI

LOCATION: MATIGARA, SILIGURI

SCHEDULE OF LAND :

MOUZA - GOURCHARAN
J.L.NO. - 81
SHEET NO. - 01
TOUZI NO. - 01
PLOT NO. - R.S. - 100,84,86,88,101,91,97
L.R. - 144,147,150,145,146,21
KHATIAN NO. - L.R. - 220,1244,217,216
PARGANA - PATHARGHATA
P.S. - MATIGARA
DIST. - DARJEELING
LATITUDE - 26°43'38.35" N
LONGITUDE - 88°23'00.17" E

NOTE :-

1. ALL DIMENSIONS ARE IN MM UNLESS OTHERWISE STATED.
2. ALL EXTERNAL WALL SHALL BE 200 MM. THICK AND INTERNAL WALL SHALL BE 125MM. THICK MADE OF AAC BLOCK WITH NECESSARY R.C.C. BAND.

DECLARATION OF OWNER'S:-

I/DO HEREBY DECLARE THAT THE BUILDING PROPOSED FOR CONSTRUCTION SHALL BE SUPERVISED BY THE E.A./L.B.S. SIGNING THE BUILDING PLAN APPLICATION OR IN HIS ABSENCE BY ANY OTHER E.A./L.B.S. OF THE APPROPRIATE CATEGORY AND AS APPROVED BY THE AUTHORITY.

SIGNATURE OF OWNER(S)

DECLARATION OF STRUCTURAL ENGINEER

THE STRUCTURAL DESIGN AND DRAWING OF BOTH FOUNDATION AND SUPER STRUCTURE OF THE BUILDING HAS BEEN MADE BY ME CONSIDERING ALL POSSIBLE LOADS INCLUDING THE SEISMIC LOAD AS PER THE "NATIONAL BUILDING CODE" OF INDIA AND CERTIFIED THAT IT IS SAFE AND STABLE IN ALL RESPECT.
MOREOVER I/WE SHALL BE HELD RESPONSIBLE FOR ANY STRUCTURE DAMAGE/FAILURE HAPPENED DURING CONSTRUCTION PERIOD AND THERE AFTER BEYOND DATE OF TAKING OCCUPANCY CERTIFICATE.

SIGNATURE OF STRUCTURAL ENGINEER

DESIGNED AND CHECKED BY ME

Rajen Koley

SIGNATURE OF GEO-TECHNICAL ENGINEER

DECLARATION OF ARCHITECT / L.B.S.

I DO HEREBY DECLARE THAT THE KEY PLAN, SITE PLAN AND THE BUILDING PLAN HAVE BEEN PREPARED UNDER MY SUPERVISION AND I SHALL BE RESPONSIBLE FOR THE SUPERVISION OF THE BUILDING.

SIGNATURE OF ARCHITECT / L.B.S.

TITLE - 1ST FLOOR PLAN AND TYPICAL FLOOR PLAN (BLOCK A)

ASSISTANT ARCHITECT:

GREEN ARCHITECTURE CONSULTING ENGINEERS PVT. LTD.

SCALE - 1:100

PRINCIPAL ARCHITECT: SOHAN NILKANTH

DATE - 23.12.20

SHEET NO. - 3

CKD. BY - K.K. ROY