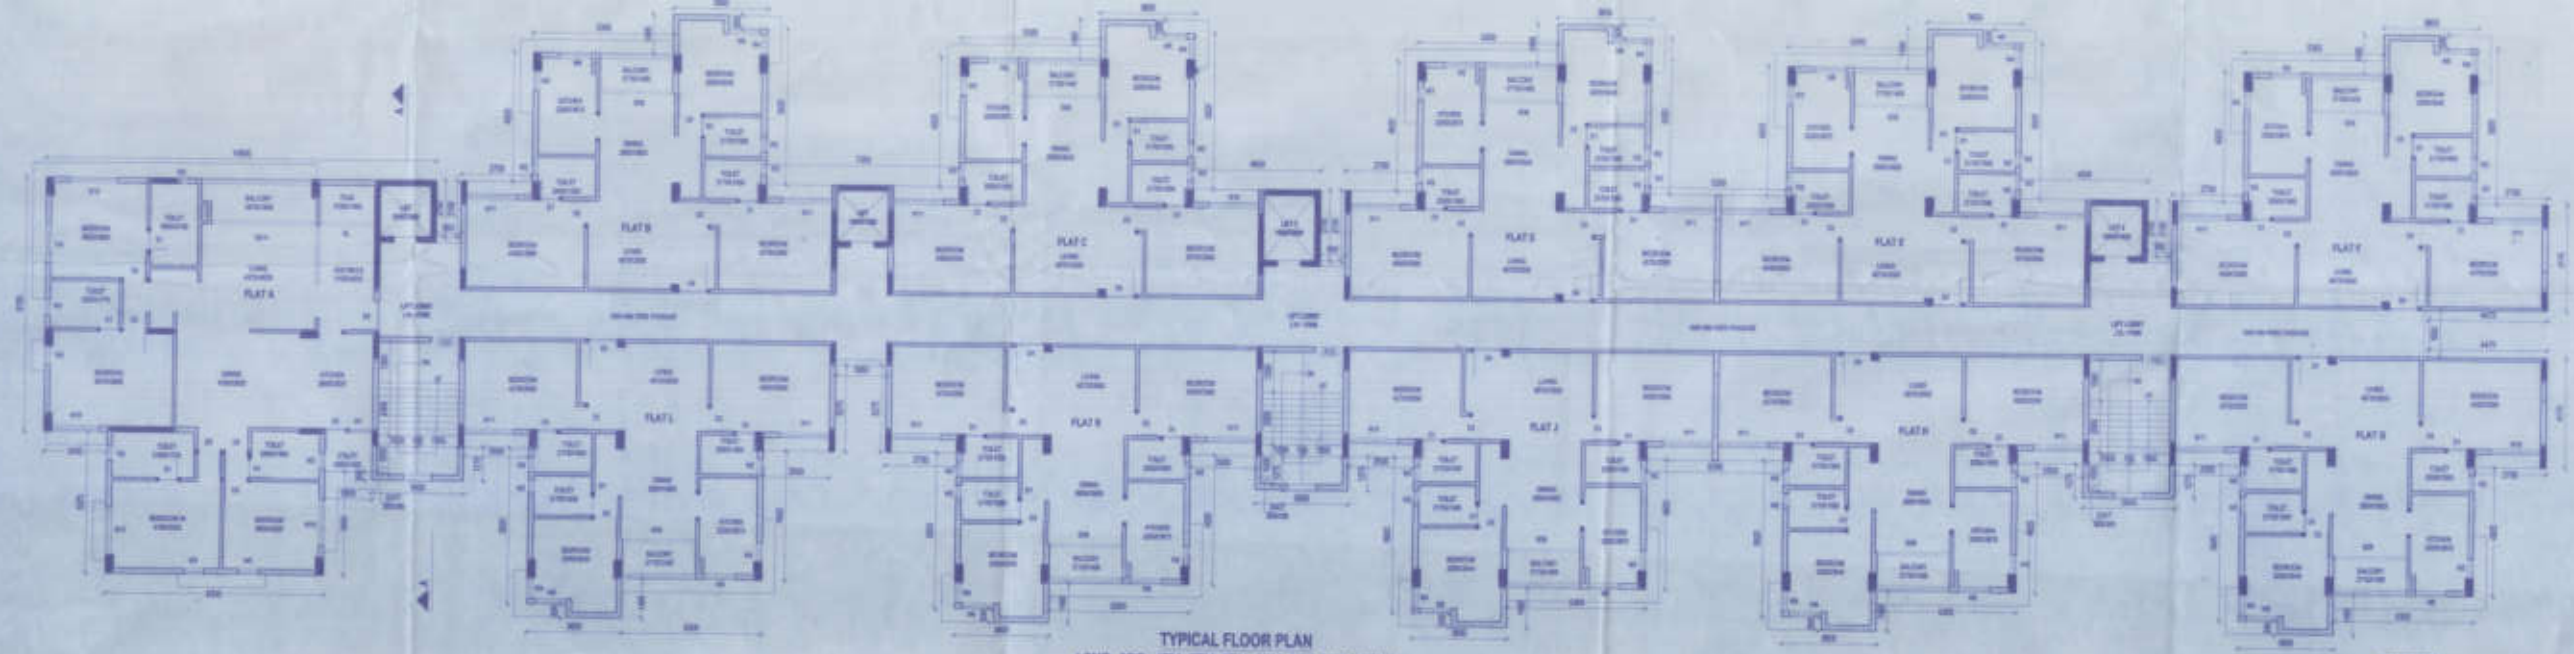

TYPICAL FLOOR PLAN
(2ND, 3RD, 4TH, 5TH, 6TH, 8TH, 9TH AND 10TH)

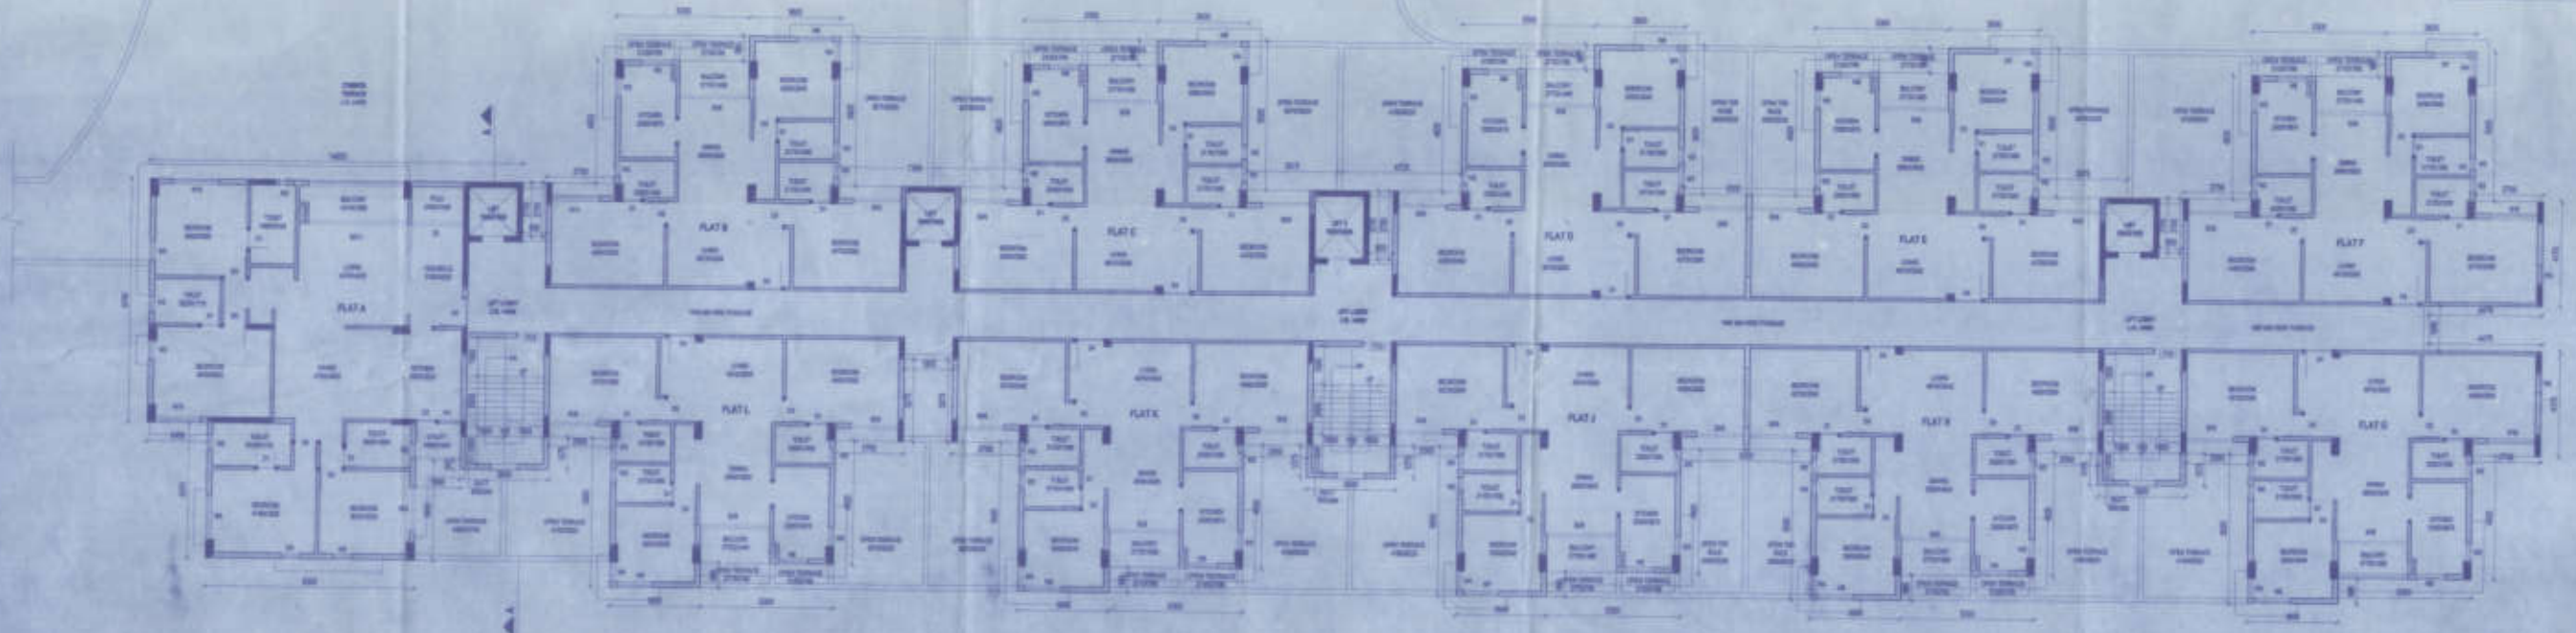

FIRST FLOOR PLAN

PROJECT :- PROPOSED BASEMENT + GROUND + 10 STOREED RESIDENTIAL BUILDING.

NAME OF OWNERS :-
1. M/S MARIGOLD INDUSTRIES (P) LTD.
2. M/S MOUNTAIN COMMERCIAL PVT.LTD.
3. SRI RAMAVTAR AGARWAL
4. SMT. SARDA DEVI

LOCATION :- MATIGARA, SILIGURI.

SCHEDULE OF LAND :-

MOUZA	- GOURCHARAN
J.L NO.	- 81.
SHEET NO.	- 81
TOUZI NO.	- 81
PLOT NO.	- R.S. - 136,94,95,96,181,81,97 L.R. - 146,147,155,145,146,21
KHATIAN NO.	- L.R. - 226,194,217,219
PARGANA	- PATHARGHATA
P.S.	- MATIGARA.
DIST.	- DARJEELING.
LATITUDE	- 26°4'3".55, 26° N
LONGITUDE	- 88°2'7".00, L7° E

NOTE :-
1. ALL DIMENSIONS ARE IN MM UNLESS OTHERWISE STATED.
2.ALL INTERNAL WALL SHALL BE 200 MM THICK AND INTERNAL WALL SHALL BE 125MM THICK MADE OF AAC BLOCK WITH NECESSARY R.C.C. BAND.

DECLARATION OF OWNER'S :-
I/WE HEREBY DECLARE THAT THE BUILDING PROPOSED FOR CONSTRUCTION SHALL BE SUPERVISED BY THE R.A.I. & E. DIGNING THE BUILDING PLAN APPLICATION OR IN ABSENCE BY ANY OTHER R.A.I.B.S. OF THE APPROPRIATE CATEGORY AND AS APPROVED BY THE AUTHORITY.

SIGNATURE OF OWNERS

DECLARATION OF STRUCTURAL ENGINEER
THE STRUCTURAL DESIGN AND DRAWING OF BOTH FOUNDATION AND SUPER STRUCTURE OF THE BUILDING HAS BEEN MADE BY ME CONSIDERING ALL POSSIBLE LOADS INCLUDING THE SEISMIC LOAD AS PER THE "NATIONAL BUILDING CODE" OF INDIA AND CERTIFIED THAT IT IS SAFE AND STABLE IN ALL RESPECT.
MOREOVER I/WE SHALL BE HELD RESPONSIBLE FOR ANY STRUCTURE DAMAGE/FAILURE HAPPENED DURING CONSTRUCTION PERIOD AND THERE AFTER BEYOND DATE OF TAKING OCCUPANCY CERTIFICATE.

SIGNATURE OF STRUCTURAL ENGINEER

DESIGNED AND CHECKED BY ME

SIGNATURE OF GEO-TECHNICAL ENGINEER

DECLARATION OF ARCHITECT / L.B.S.
I DO HEREBY DECLARE THAT THE KEY PLAN, SITE PLAN AND THE BUILDING PLAN HAVE BEEN PREPARED UNDER MY SUPERVISION AND I SHALL BE RESPONSIBLE FOR THE SUPERVISION OF THE BUILDING.

SIGNATURE OF ARCHITECT / L.B.S.

TITLE - 1ST FLOOR AND TYPICAL FLOOR PLAN (BLOCK-E)

RESIDENT ARCHITECTS :-
GREEN ARCHITECTURE CONSULTING ENGINEERS PVT. LTD.

SCALE- 1:100

DATE :- 23.12.20

SHEET NO. :- 6

CKD. BY :- K.K.ROY

PRINCIPAL ARCHITECT: SOHAN NILKANTH