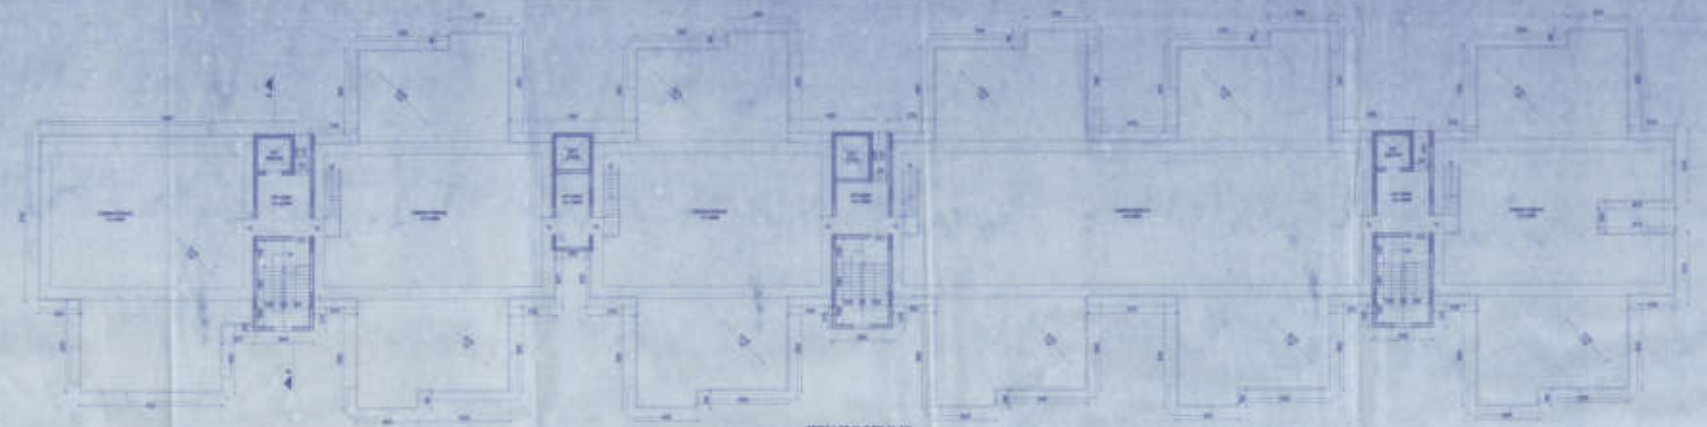

TERRACE FLOOR PLAN

7TH FLOOR PLAN

ELEVATION (ROAD SIDE)

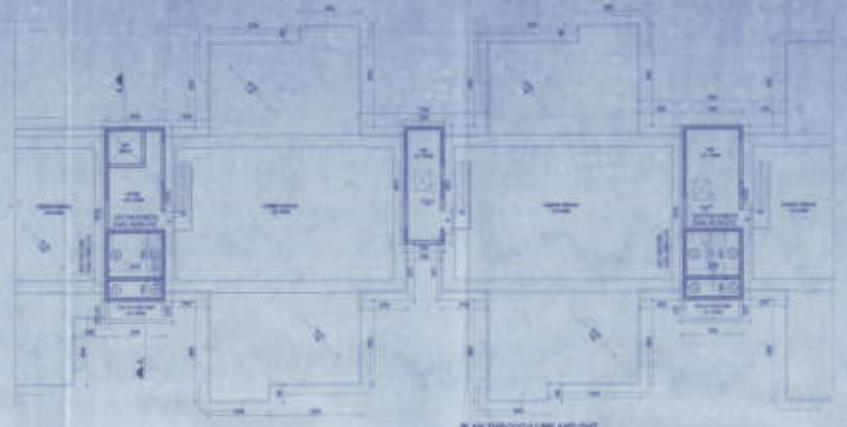

PLAN THROUGH LMR AND OHT

PLAN THROUGH LMR AND OHT

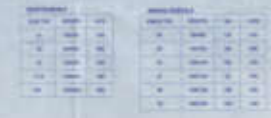

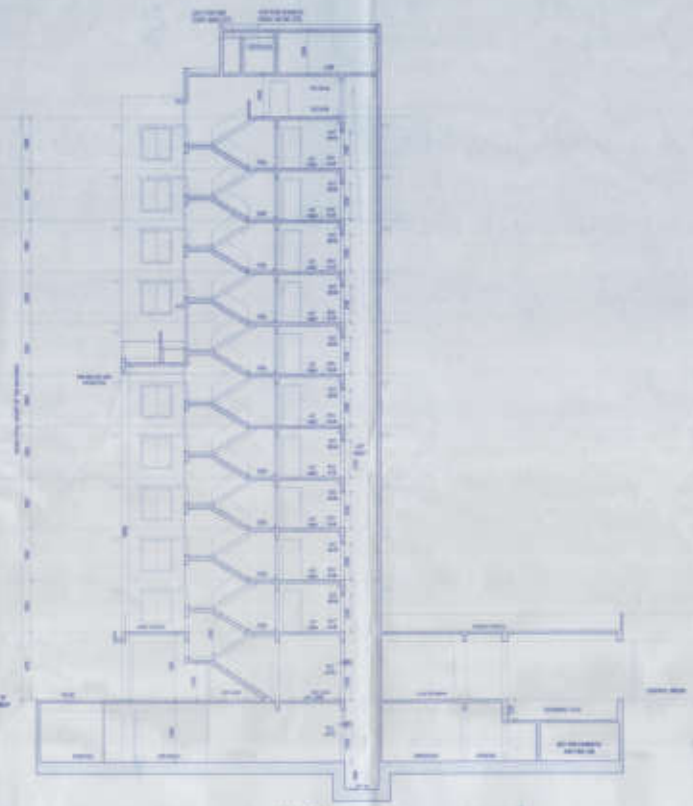

SECTION X-X

PROJECT :

DESIGNED BY (ARC.) :

NOTE :

DECLARATION OF OWNER'S

DECLARATION OF STRUCTURAL ENGINEER

DESIGNED AND CHECKED BY ME

DECLARATION OF ARCHITECT / L.B.S.

GREEN ARCHITECTURE CONSULTING ENGINEERS PVT. LTD.

PRINCIPAL ARCHITECT: SOHAN MUKANTH