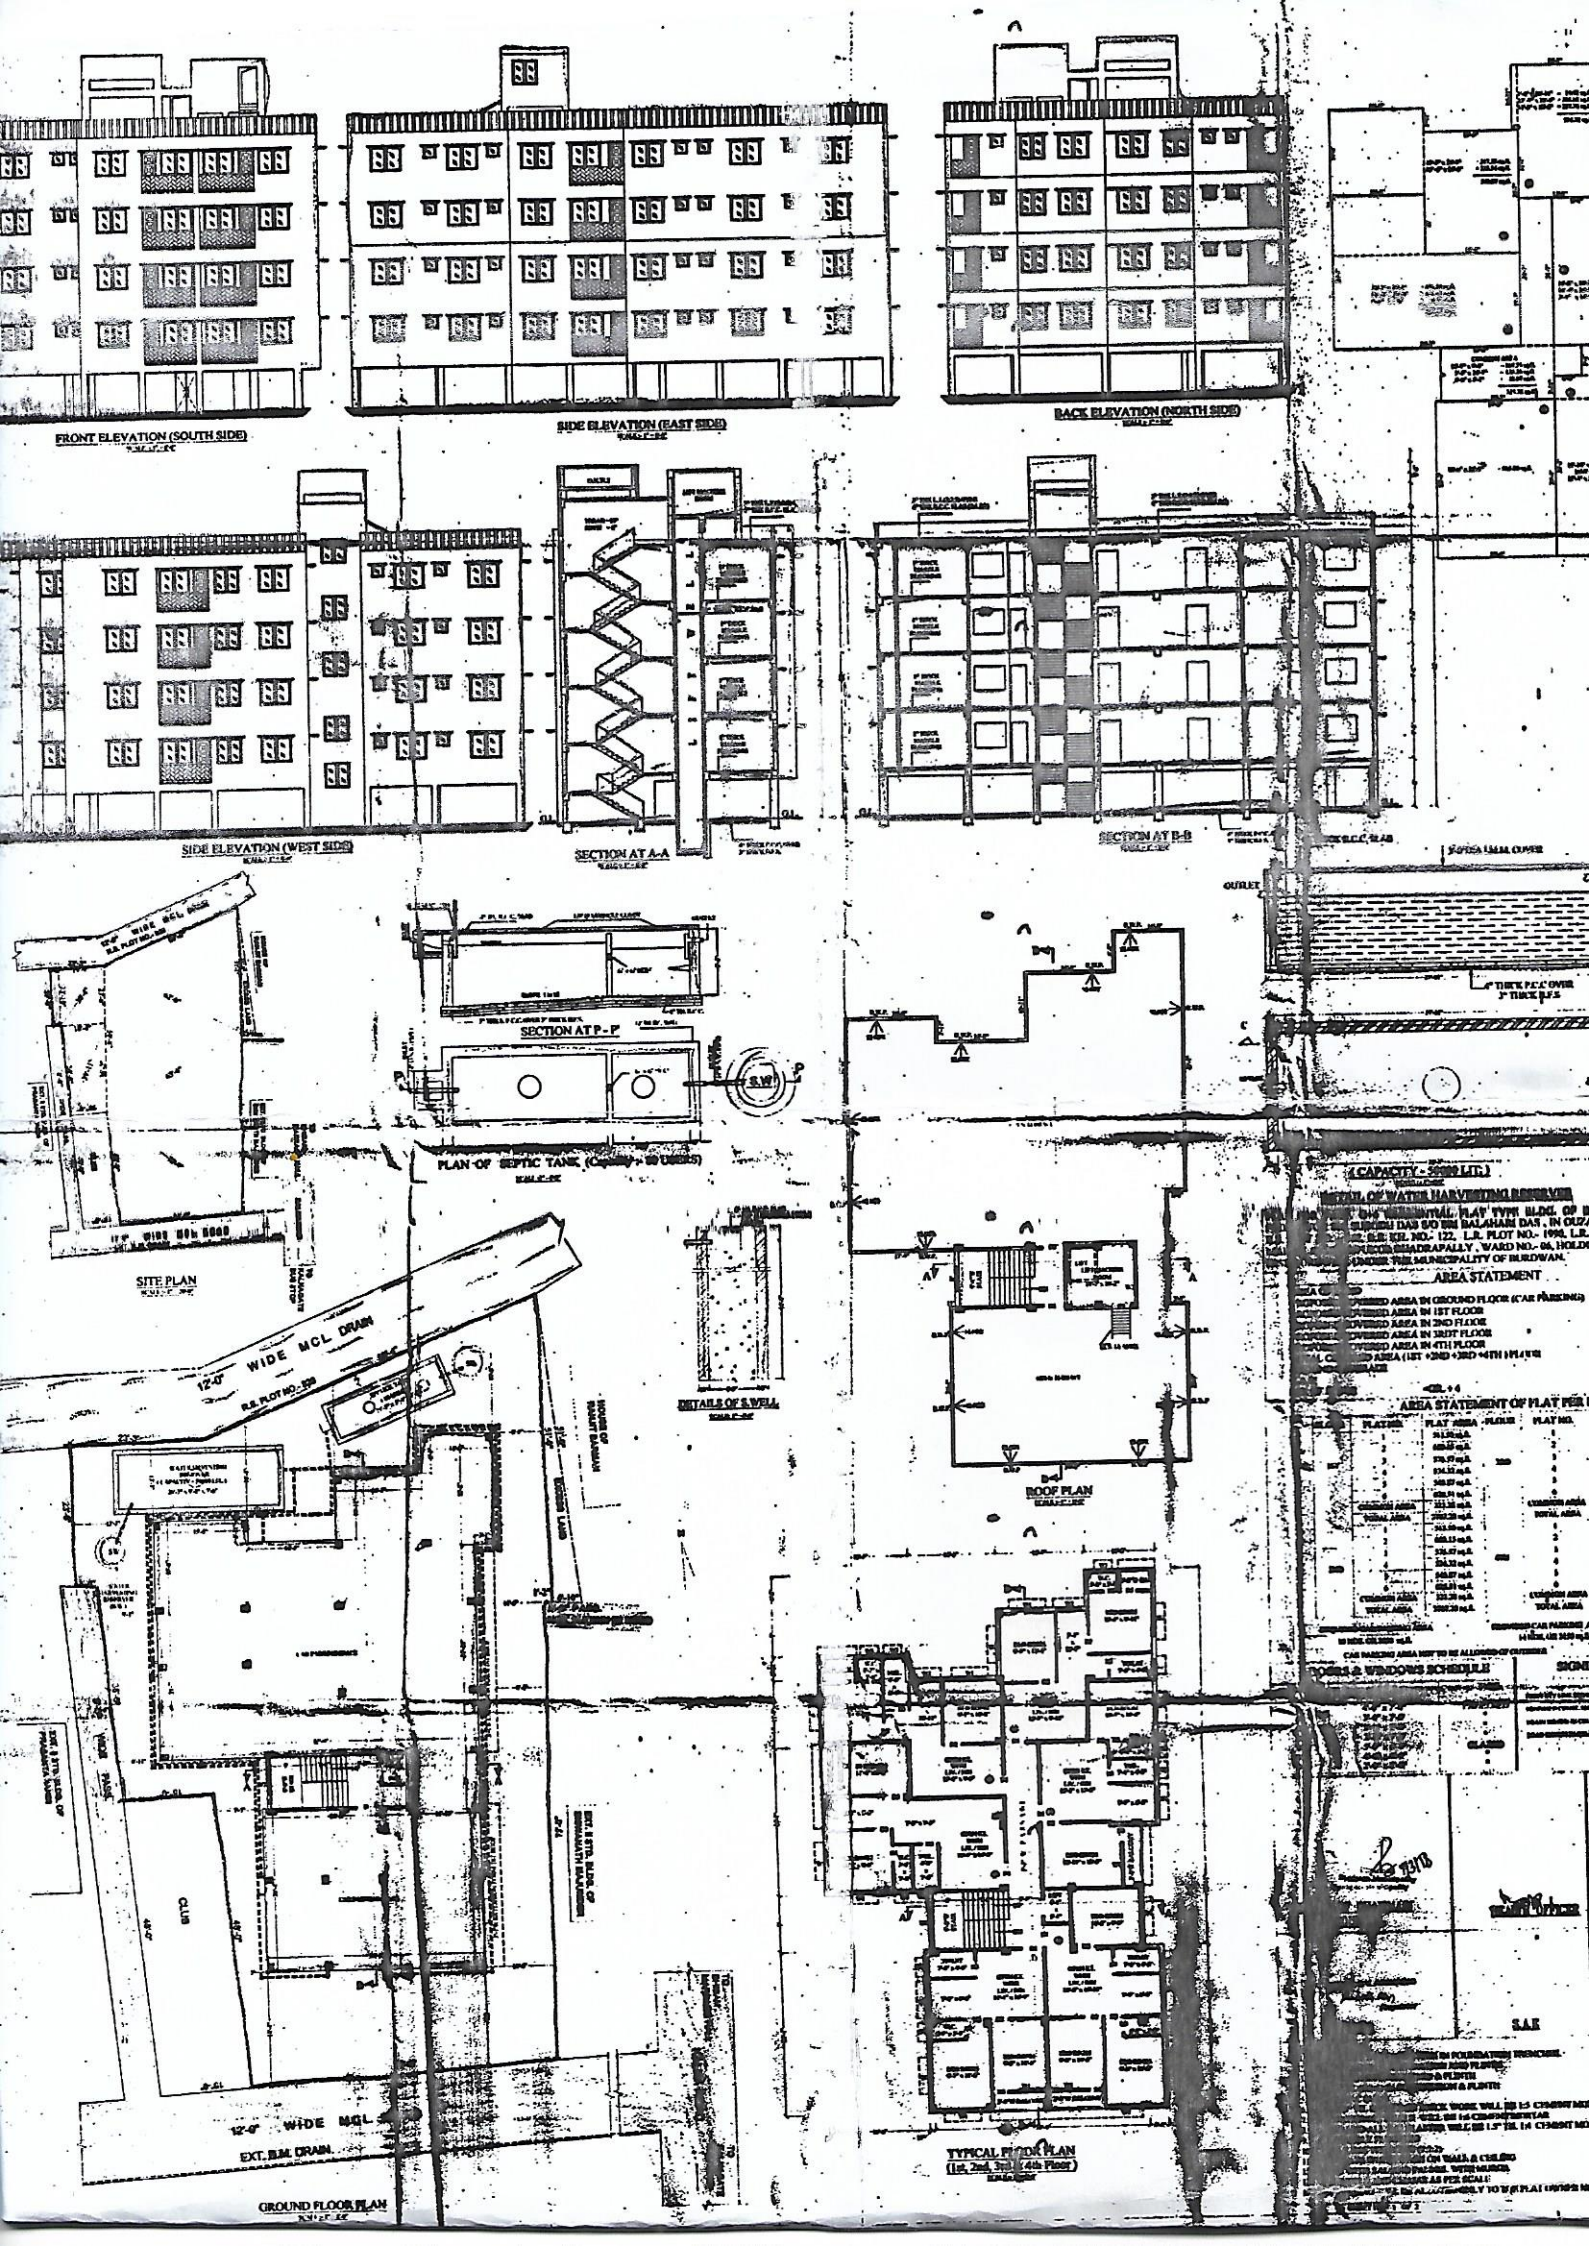
FRONT ELEVATION (SOUTH SIDE)
SIDE ELEVATION (EAST SIDE)
BACK ELEVATION (NORTH SIDE)
SIDE ELEVATION (WEST SIDE)
SECTION AT A-A
SECTION AT B-B
SECTION AT P-P
PLAN OF SEPTIC TANK
SITE PLAN
DETAILS OF S.WELL
ROOF PLAN
12'-0" WIDE MCL DRAIN
12'-0" WIDE MCL
EXT. B.M. DRAIN
GROUND FLOOR PLAN
TYPICAL FLOOR PLAN
(1st, 2nd, 3rd & 4th Floor)
AREA STATEMENT
AREA STATEMENT OF FLAT PER
DOORS & WINDOWS SCHEDULE
S.A.E.