SITE PLAN FOR PROP. G+3 (HT. 11.3 MTR.) RESIDENTIAL FLAT TYPE BLDG. OF B & V ASSOCIATES, PROPRIETOR SRI SUBODH DAS, S/O SRI BALAHARI DAS, IN MOUZA - NARI, J.L. NO.- 70, R.S. PLOT NO.- 862, R.S. KH. NO.- 122, L.R. PLOT NO.- 1990, L.R. KH. NO.- 1533, AT MAHALLA - KHANPUKUR BHADRAPALLY, WARD NO.- 06, P.S. & DIST. BURDWAN. UNDER THE MUNICIPALITY OF BURDWAN.

HOLDING NO 454/2

SCALE :-20'=1"

REFERENCE

AREA OF LAND -	7535.39 SFT
NATURE OF LAND -	BASTU
PROPERTY LINE SHOWN IN -	
ROAD SHOWN IN -	
DRAIN SHOWN IN -	

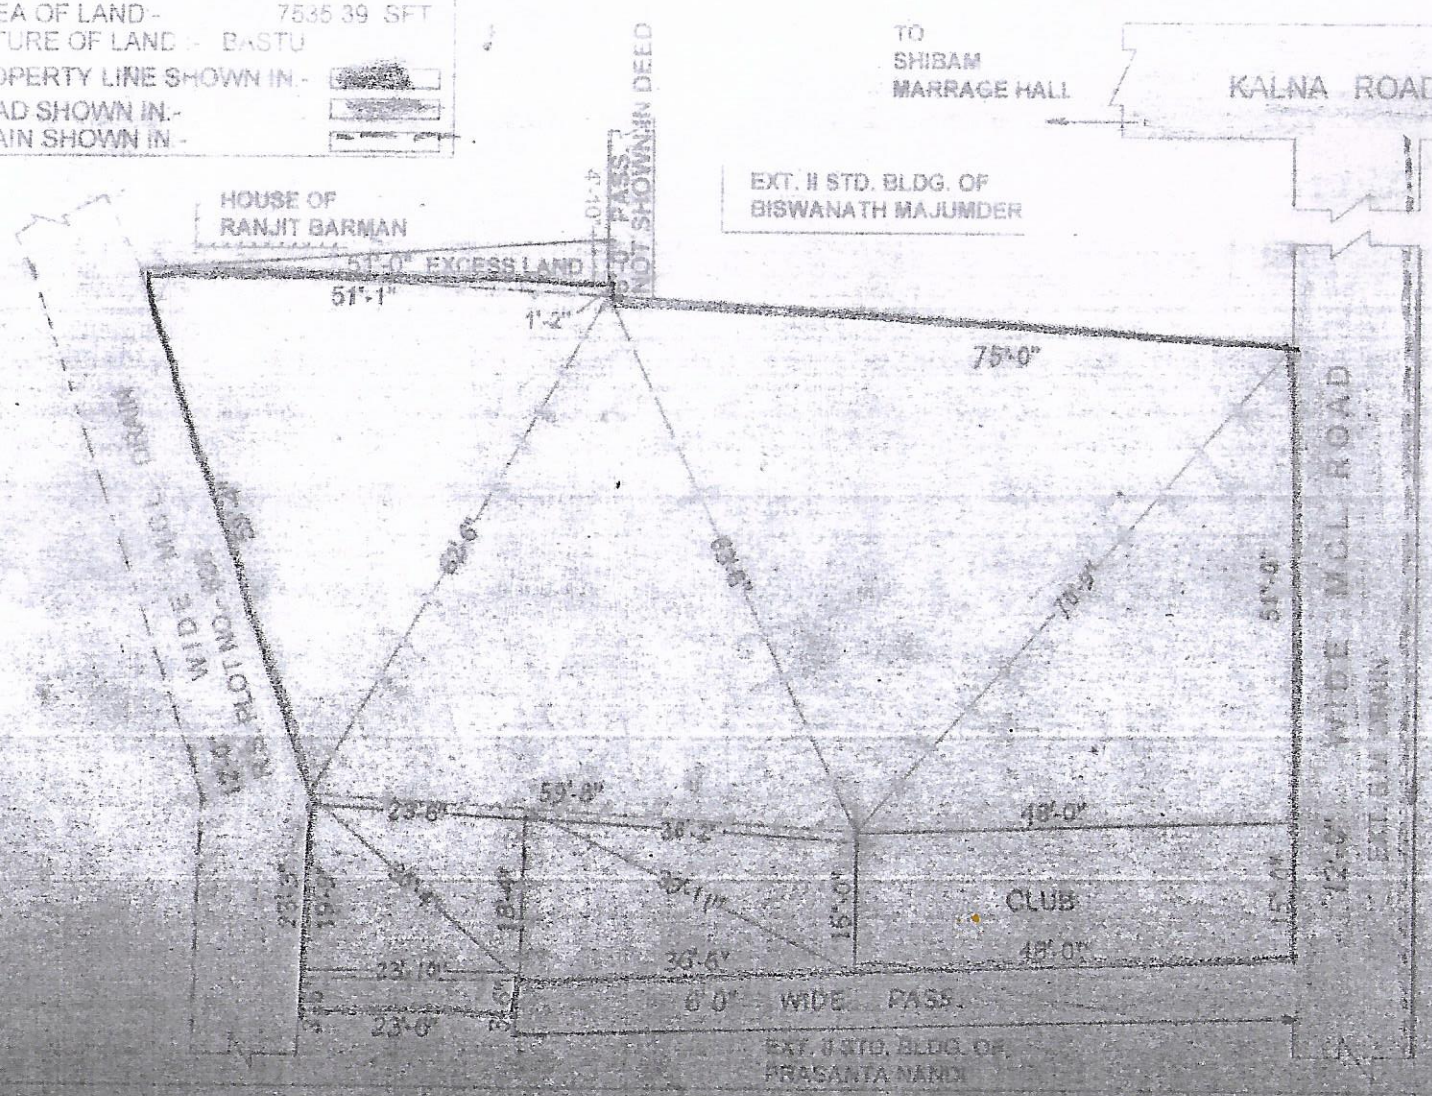

Liq. M. Shahidullah.
Vice-Chairman 26/12/17
VICE CHAIRMAN

27/12/17
HEALTH OFFICER

21/12/17
ENGINEER

M/s. B. & V. Associates
Subodh Das
Proprietor
OWNER

DRAWN BY