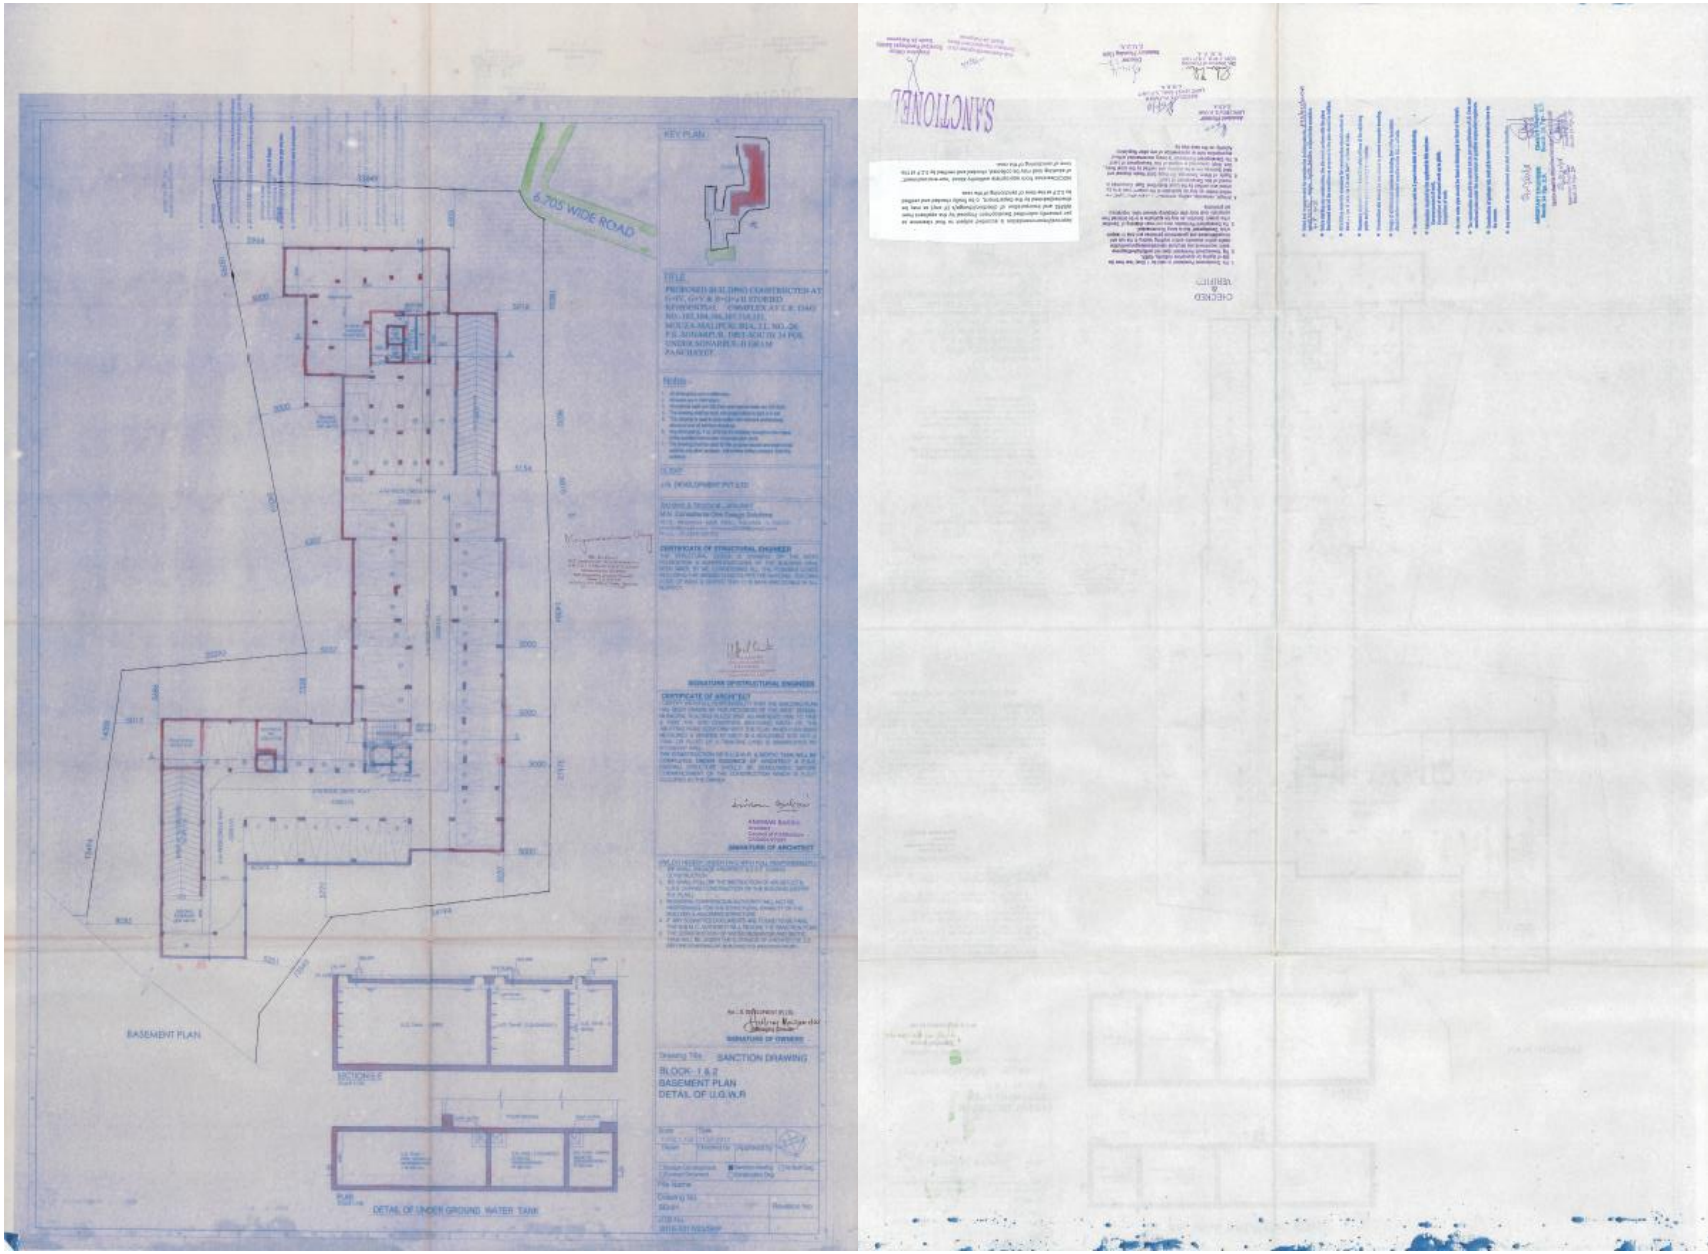
KEY PLAN
6.705 WIDE ROAD
TITLE
NOTES
CLIENT
CERTIFICATE OF STRUCTURAL ENGINEER
SIGNATURE OF STRUCTURAL ENGINEER
CERTIFICATE OF ARCHITECT
SIGNATURE OF ARCHITECT
SIGNATURE OF OWNERS
BASEMENT PLAN
SECTION E-E
DETAIL OF UNDER GROUND WATER TANK
Drawing Title SANCTION DRAWING
BLOCK- 1 & 2
BASEMENT PLAN
DETAIL OF U.G.W.R
SANCTIONEL
CHECKED
VERIFIED