THE KOLKATA MUNICIPAL CORPORATION
BUILDING PERMIT
No. 2017100048
Date 09.06.2017 through No.
Ex. Engineer / Asst. Engineer (C)
Br. No. X Bot No. X
BUILDING DEPARTMENT

~~Sanctioned By~~ :
Assistant Engineer (C-B) Br. No. X

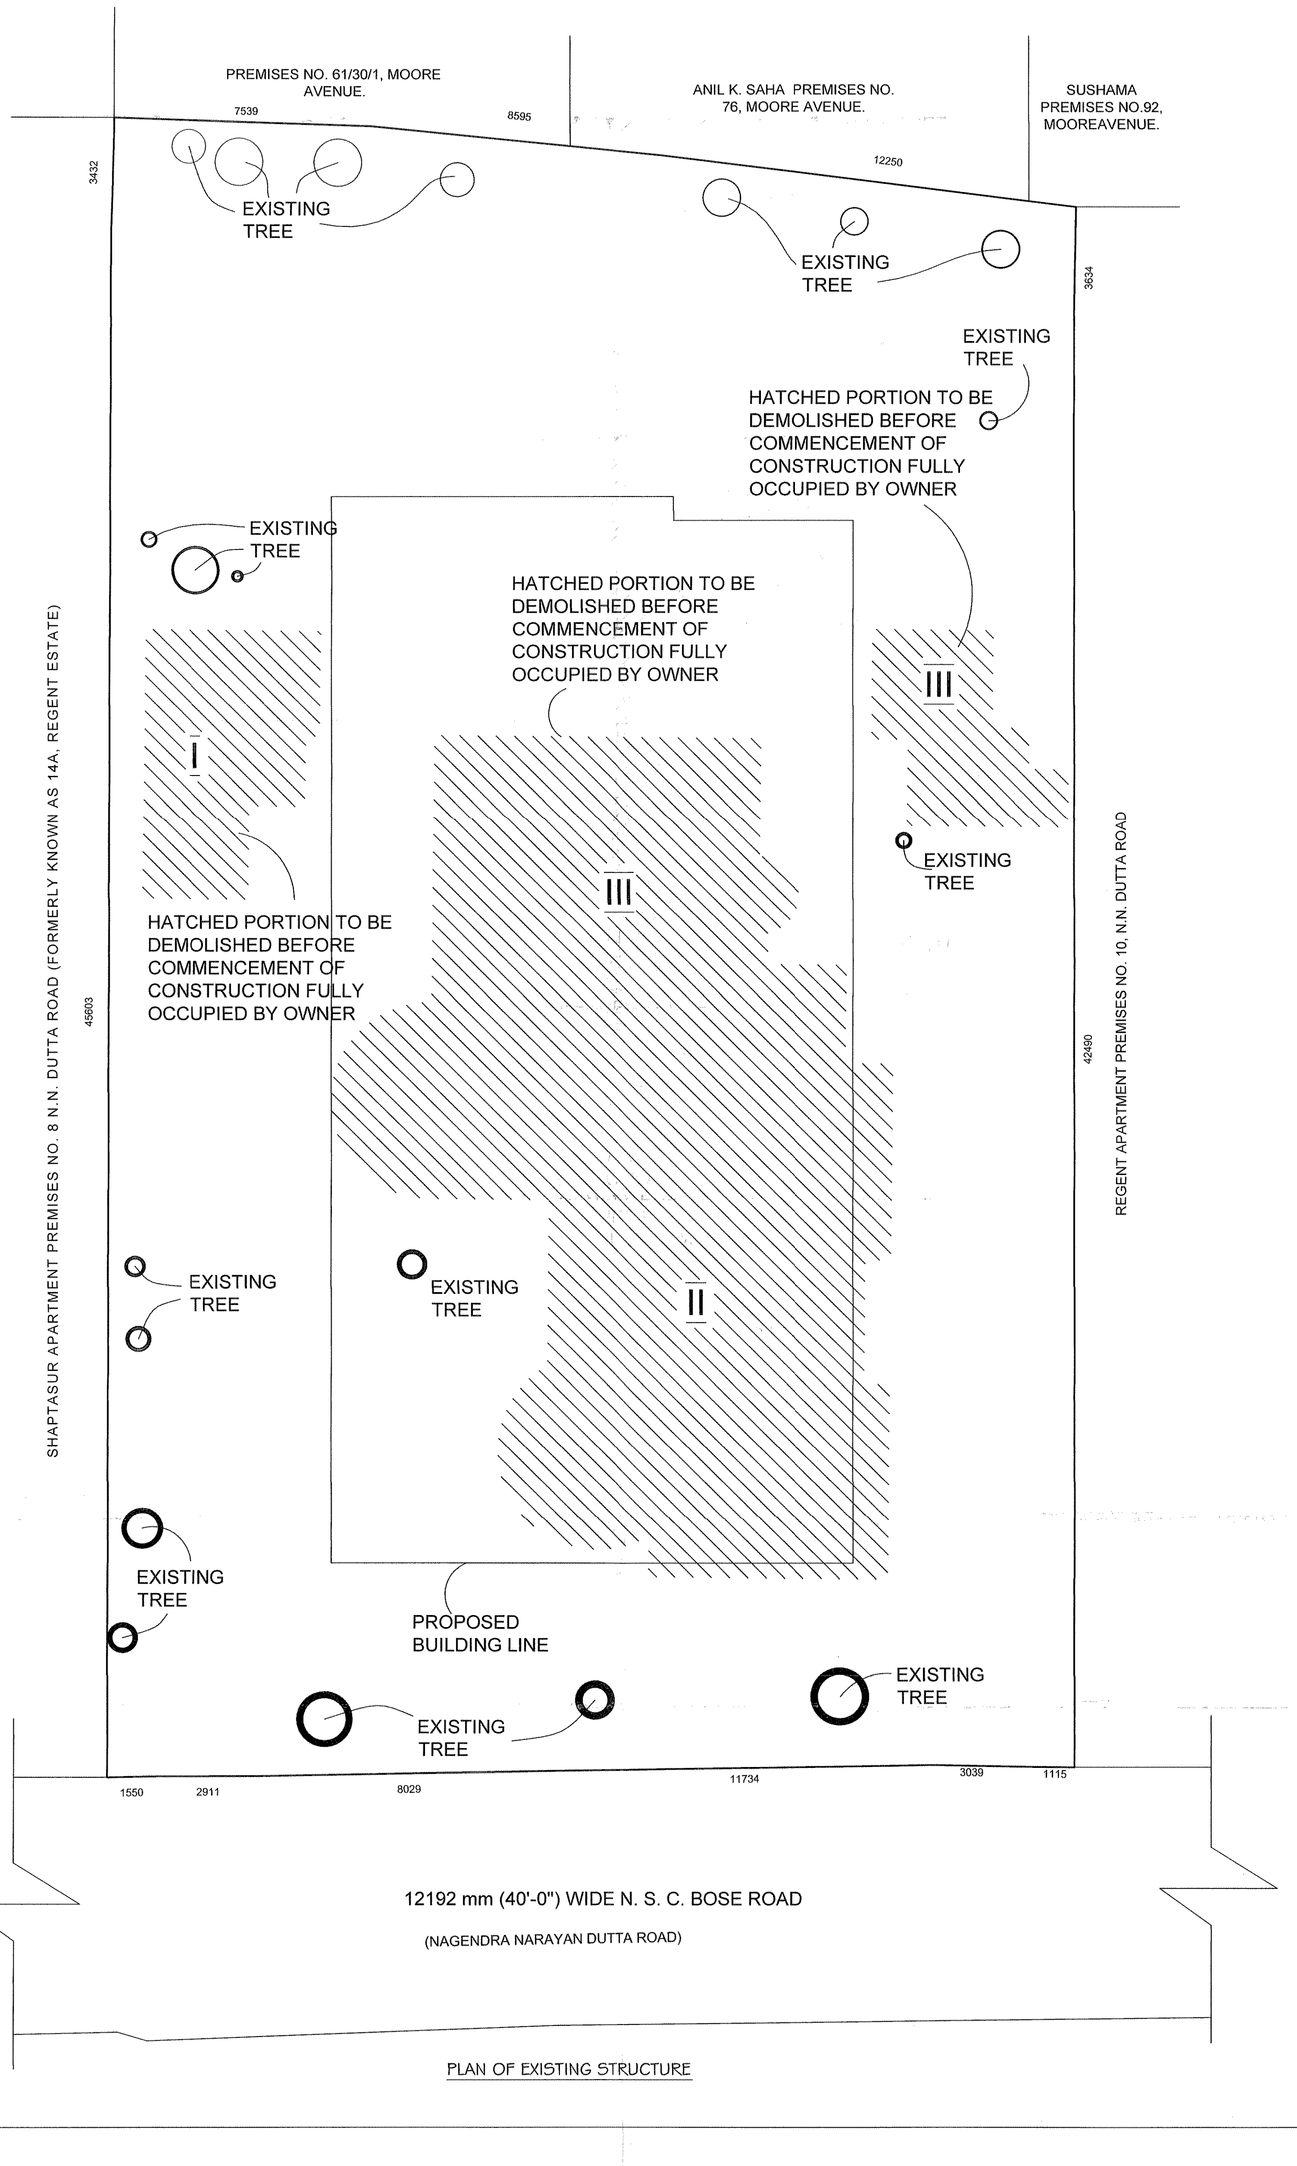

PLAN OF EXISTING STRUCTURE

OWNER'S DECLARATION

I / WE DO HERE BY DECLARE WITH FULL RESPONSIBILITY THAT
I / WE SHALL ENGAGE L.B.S. & E.S.E. DURING CONSTRUCTION.
I / WE SHALL FOLLOW THE INSTRUCTIONS OF L.B.S. AND E.S.E. DURING CONSTRUCTION OF THE BUILDING. (AS PER B.S. PLAN) K.M.C. AUTHORITY WILL NOT BE RESPONSIBLE FOR STRUCTURAL STABILITY OF THE BUILDING & ADJOINING STRUCTURES. IF ANY SUBMITTED DOCUMENTS ARE FOUND TO BE FAKE, THE K.M.C. AUTHORITY WILL REVOKE THE SANCTION PLAN.
THE CONSTRUCTION OF WATER RESERVOIR AND SEPTIC TANK WILL BE UNDERTAKEN UNDER THE GUIDANCE OF E.S.E./ L.B.S. BEFORE STARTING OF BUILDING FOUNDATION WORK.

ARVIND KUMAR NEOTIA
DIRECTOR,
ORBIT PROJECTS PVT. LTD.
CONSTITUTED ATTORNEY OF
BIKRAM DHAR

ARVIND KUMAR NEOTIA
Director
Orbit Projects Pvt. Ltd.
Constituted Attorney of
Bikram Dhar

SIGNATURE OF OWNER.

E.S.E. AND GEO-TECH. ENGG. DECLARATION

THE STRUCTURAL DESIGN & DRAWING OF BOTH FOUNDATION AND SUPER STRUCTURE OF THE BUILDING HAS BEEN MADE BY ME CONSIDERING ALL POSSIBLE LOADS INCLUDING SEISMIC LOAD AS PER NATIONAL BUILDING CODE OF INDIA AND CERTIFIED THAT IT IS SAFE AND STABLE IN ALL RESPECT.

SOIL TESTING HAS BEEN DONE BY MR. ALOK ROY OF M/S GEOTEST ENGINEERS PVT. LTD. OF 6A, MILAN PARK , KOLKATA - 700084.
THE RECOMMENDATIONS OF SOIL TEST REPORT HAS BEEN DURING CONSIDERED STRUCTURAL CALCULATIONS.

BIBEK BIKASH MULLICK
E.S.E. - I/75
KOLKATA MUNICIPAL CORPORATION
BIBEK BIKASH MULLICK
REGN.NO.- E.S.E/I/75
SIG.OF STRUCTURAL ENGG.

ALOK ROY
Empanelled Geotechnical Engineer
Kolkata Municipal Corporation
Class-I, No.- G.T/I/11
6A, Milan Park,
Kolkata-700 084
ALOK ROY
EMPANELLED GEO-TECHNICAL ENGG.
KMC CLASS-1 NO.-G.T / I / 11
SIG.OF GEO-TECH. ENGG.

L.B.A. DECLARATION

CERTIFIED WITH FULL RESPONSIBILITY THAT THE BUILDING PLAN HAS BEEN DRAWN UP AS PER PROVISION OF K.M.C. BUILDING RULES 2009 AS AMENDED FROM TIME TO TIME & THAT THE SITE CONDITION INCLUDING THE ABUTTING ROAD (12192mm) CONFORMS WITH THE PLAN , WHICH HAS BEEN MEASURED AND VERIFIED BY ME. IT IS A BUILDABLE SITE AND NOT A TANK OR FILLED UP TANK.

SANDIP BOSE. B. ARCH.
REGN.NO. CA/93/16114
COUNCIL OF ARCHITECTURE

SANDIP BOSE B, Arch
REGN. No. CA/93/16114
Council of Architecture

SIGNATURE OF ARCHITECT (REGN.NO. CA/93/16114)

PROJECT NAME:

PROPOSED (G+9) STORIED RESIDENTIAL BUILDING U/S 393A OF KMC ACT 1980 AT PREMISES NO.169, N.S.C. BOSE ROAD (FORMERLY KNOWN AS 14B, REGENT ESTATE), BOROUGH-X , WARD NO.-98, P.S- REGENT ESTATE, KOLKATA- 700040.

DRAWING TITLE :

EXISTING DEMOLITION PLAN

DRAWING NO:	REV. NO	SCALE:
BP/TOLLY/KMC -05		1:100
		DATE: 02/08/2016

PLOTTING TAG:
BOSE1\C:\Users\User\Downloads\2016100203.dwg

COMPUTER TAG:
BOSE1\C:\Users\User\Downloads\2016100203.dwg

BOSE BROTHERS ARCHITECTS
ARCHITECTS, ENGINEERS, CITY PLANNERS & INTERIOR DESIGNERS
10 B MEGHDOOT, 12 ROWLAND ROAD,
KOLKATA - 700 020
KOLKATA * NEW DELHI

THIS DRAWING IS THE PROPERTY OF M/s BOSE BROTHERS ARCHITECTS, AND IT SHALL NOT BE USED, REPRODUSED OR MODIFIED WITHOUT WRITTEN PERMISSION.
THIS DRAWING IS TO BE READ IN CONJUNCTION WITH ALL RELEVANT DRAWINGS. ANY DEVIATIONS OR DISCREPANCIES SHALL BE REPORTED TO THE ARCHITECTS,
THIS DRAWING SHALL NOT BE SCALED. ONLY WRITTEN DIMENSIONS SHALL BE FOLLOWED. ALL DIMENSIONS ARE IN MM. UNLESS OTHERWISE MENTIONED.

NOTE :-
1.ALL DIMENSIONS ARE IN MM UNLESS OTHERWISE MENTIONED.
2.ALL EXTERNAL WALL ARE 250MM AND INTERNAL WALL ARE 100MM,UNLESS OTHERWISE MENTIONED.