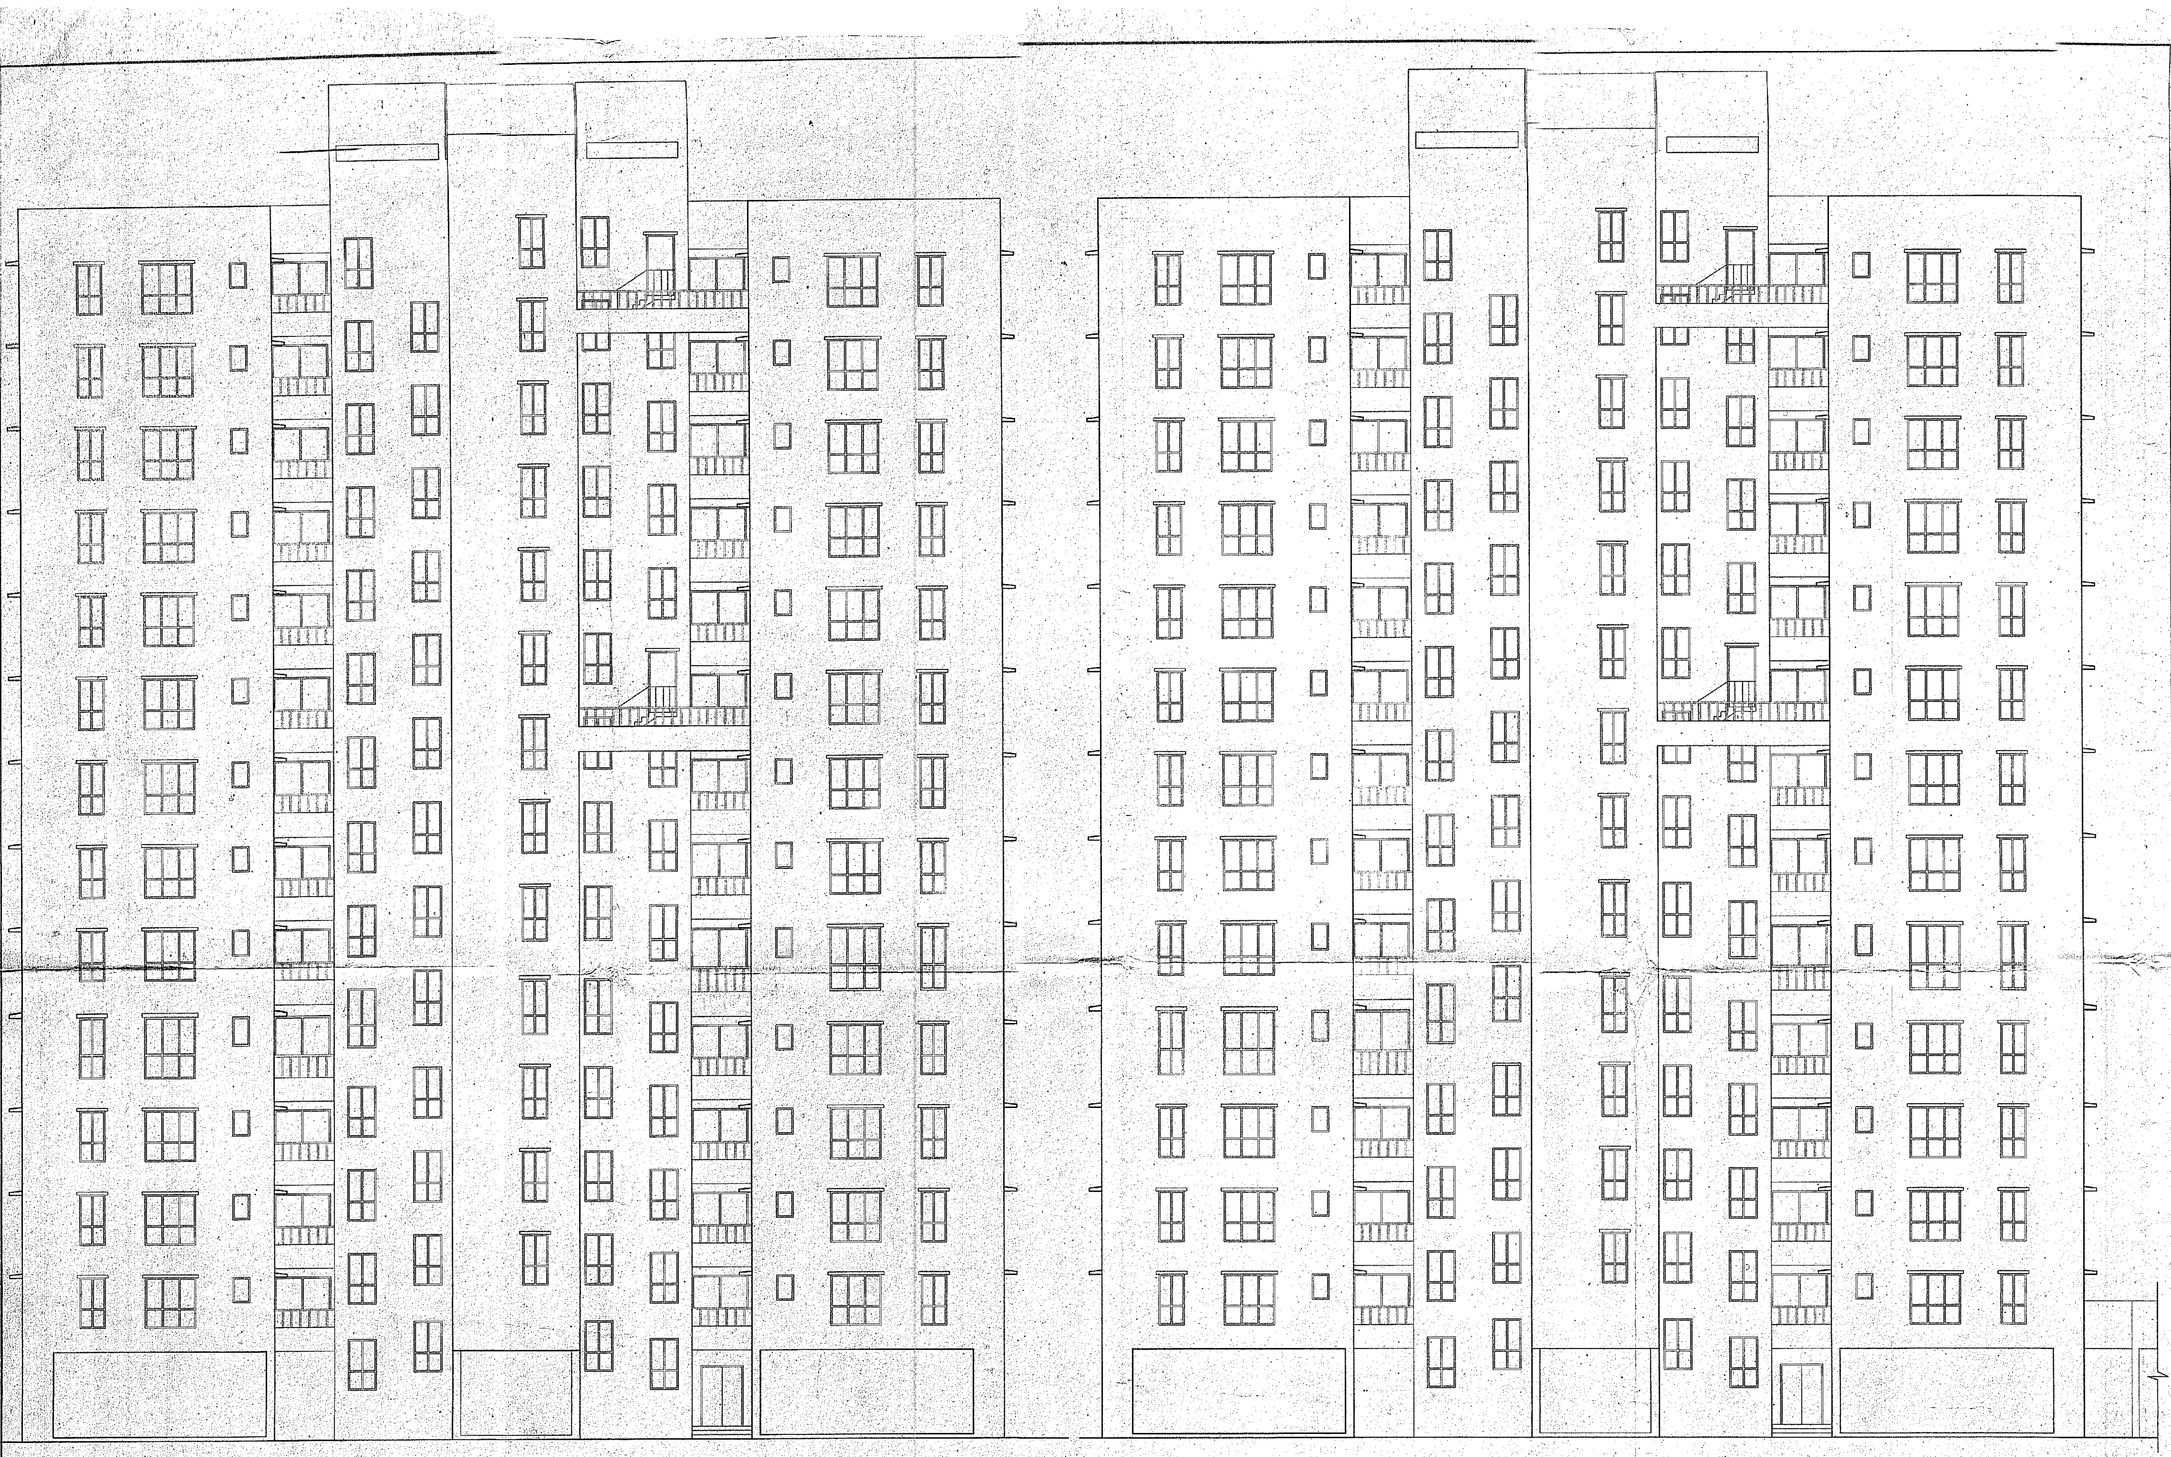

FRONT ELEVATION
BLOCK-2E

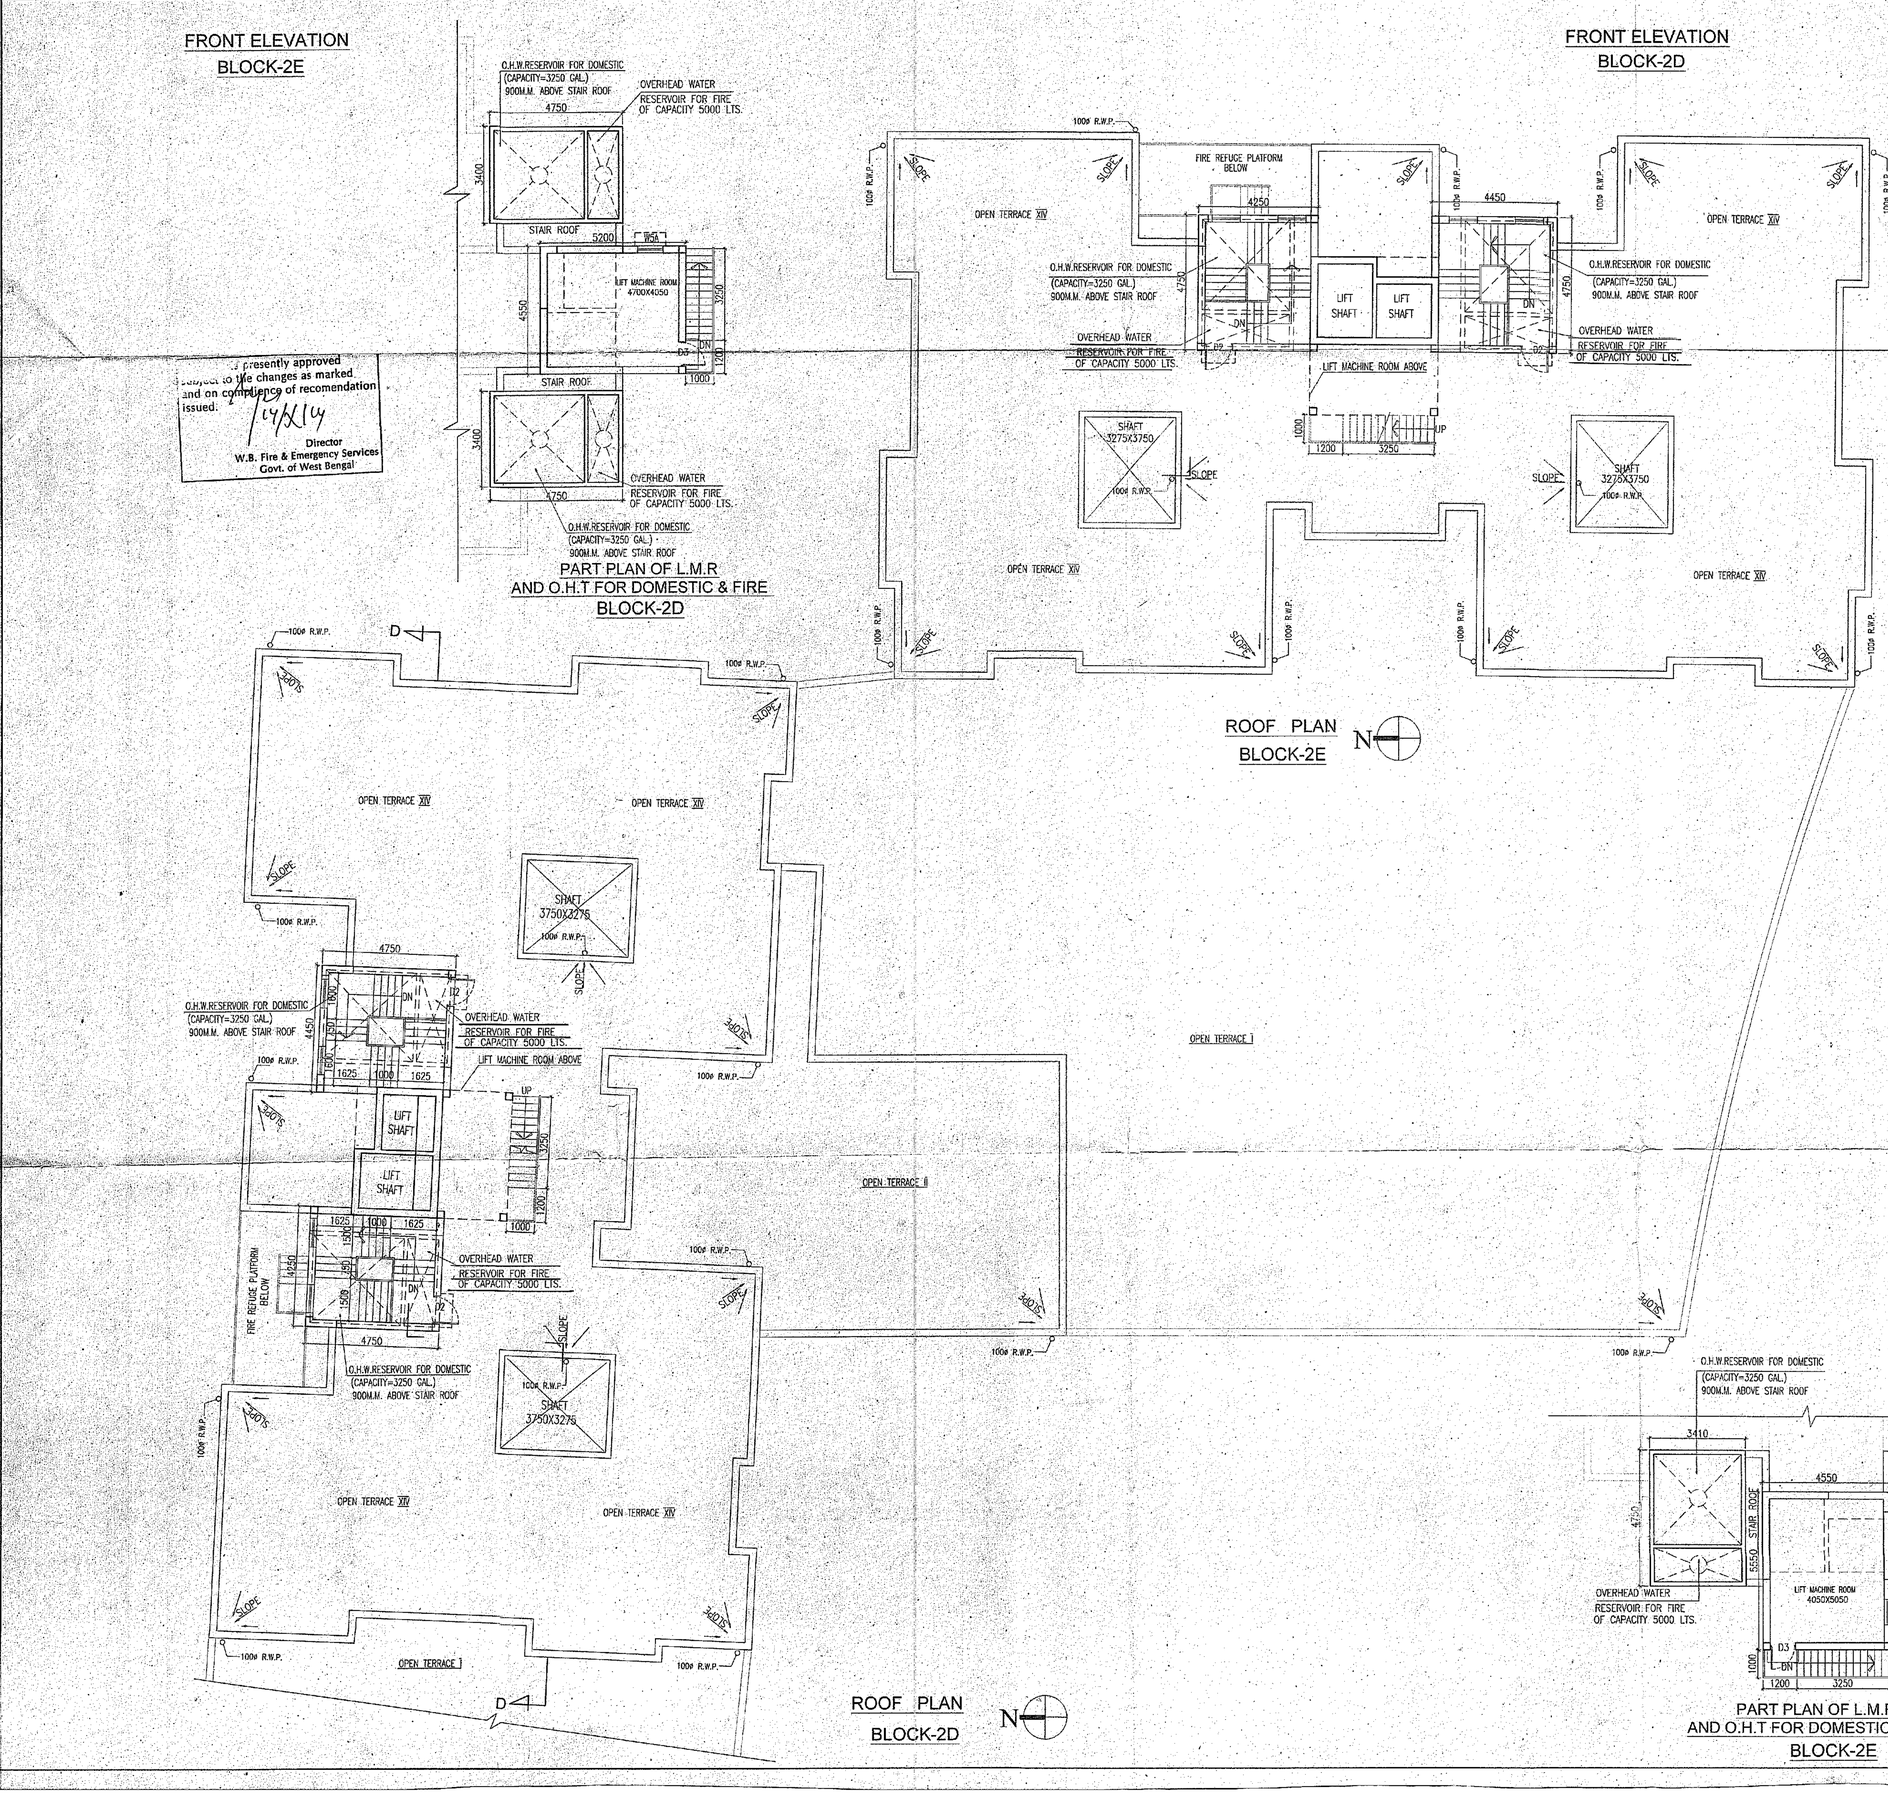

FRONT ELEVATION
BLOCK-2D

PART PLAN OF L.M.R
AND O.H.T FOR DOMESTIC & FIRE
BLOCK-2D

ROOF PLAN
BLOCK-2E

ROOF PLAN
BLOCK-2D

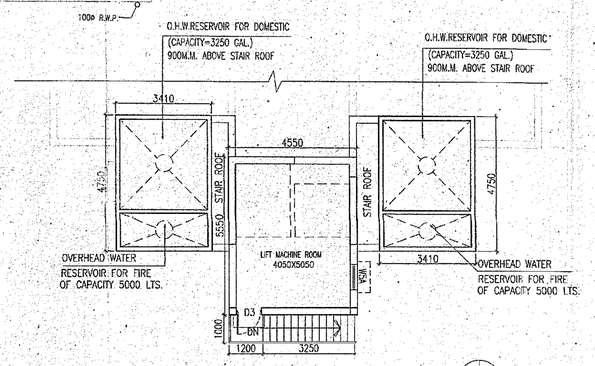

PART PLAN OF L.M.R
AND O.H.T FOR DOMESTIC & FIRE
BLOCK-2E

SCHEDULE OF DOORS & WINDOWS

NO	SILL	LINTEL	SIZE
D	-	2150	1500X2150
D1	-	2150	1200X2150
D2	-	2150	1000X2150
D3	-	2150	900X2150
D4	-	2150	750X2150
FCD	-	2150	1000X2150
DW	-	2150	2400X2150
DW1	-	2150	2100X2150
DW2	-	2150	2000X2150
DIA	-	2150	900X2150
W1	350	2150	1800X1800
W1A	-	2150	1500X1800
W2	350	2150	1200X1800
W3	350	2150	900X1800
W4	1050	2150	900X1100
W5	1250	2150	600X900
W5A	750	2150	900X1400

Subject to the changes as marked and on compliance of recomendation issued.
14/2/14
Director
W.B. Fire & Emergency Services
Govt. of West Bengal

OWNER'S

EVERLINK BUILDERS PVT. LTD. & OTHERS

CERTIFICATE OF OWNER

CERTIFIED THAT I HAVE GONE THROUGH THE BUILDING RULES FOR RAJPUR-SONARPUR MUNICIPALITY AND ALSO UNDER TAKE TO ABIDE BY THOSE RULES DURING AND AFTER CONSTRUCTION OF THE BUILDING.

EVERLINK BUILDERS PVT. LTD. & 57 OTHERS
Constituted Attorney

SIGNATURE OF OWNER

CERTIFICATE OF STRUCTURAL STABILITY

WE HERE BY CERTIFIED THAT THE FOUNDATION AND THE SUPER STRUCTURE OF THE BUILDING PROPOSED FOR CONSTRUCTION ON R.S. DAG NO. - 1326,1327,1328,1329,1331,1332,1333,1351,1364,1365,1366,1367, 1368,1369,1370,1371,1372,1385,1385/1712,1386,1435/1718, AT MOUZA - BADE HOOGHLY. J.L. NO. - 80. HAVE BEEN. SO DESIGNED BY US WILL MAKE SUCH FOUNDATION & SUPER STRUCTURE SAFE IN ALL RESPECTS INCLUDING THE CONSIDERATION OF BEARING CAPACITY OF SOIL E.T.C.

SIGNATURE OF GEO-TECHNICAL ENGINEER

JAY PRAKASH AGRAWAL
561/RJP50N/EBA/03-04
SIGN. OF ARCHITECT

SIGN. OF STRUCTURAL ENGG.

TITLE :-

FRONT ELEVATION, ROOF PLAN & PART PLAN OF L.M.R. & O.H.T FOR DOMESTIC & FIRE.

BLOCK - 2D & 2E

PROJECT :-

PROPOSED (G+XI), (B+G+XIII), (G+XIV) STORIED RESIDENTIAL COMPLEX AT MOUZA - BADE HOOGHLY, R.S. DAG. NO. - 1326,1327,1328,1329,1331,1332,1333,1351,1364,1365,1366,1367, 1368,1369,1370,1371,1372,1385,1385/1712,1386,1435/1718, J.L. NO. - 80, P.S. - SONARPUR, DIST:- 24 PARGANAS (S). UNDER ~~:- POLE CHAT GRAM PANCHAYET~~ :-

ARCHITECTS
AGRAWAL & AGRAWAL
BARODA KOLKATA

SCALE	DATE	SHEET	DEALT	CHECKED
1 : 100	08.05.14	10 OF 12	KESHAB	SUPRIYA

FOR OFFICE USE