This plan is sanctioned/passed subject to the direction marked and on compliance of recomendation issued.

Director
W.B. Fire & Emergency Services
Govt. of West Bengal

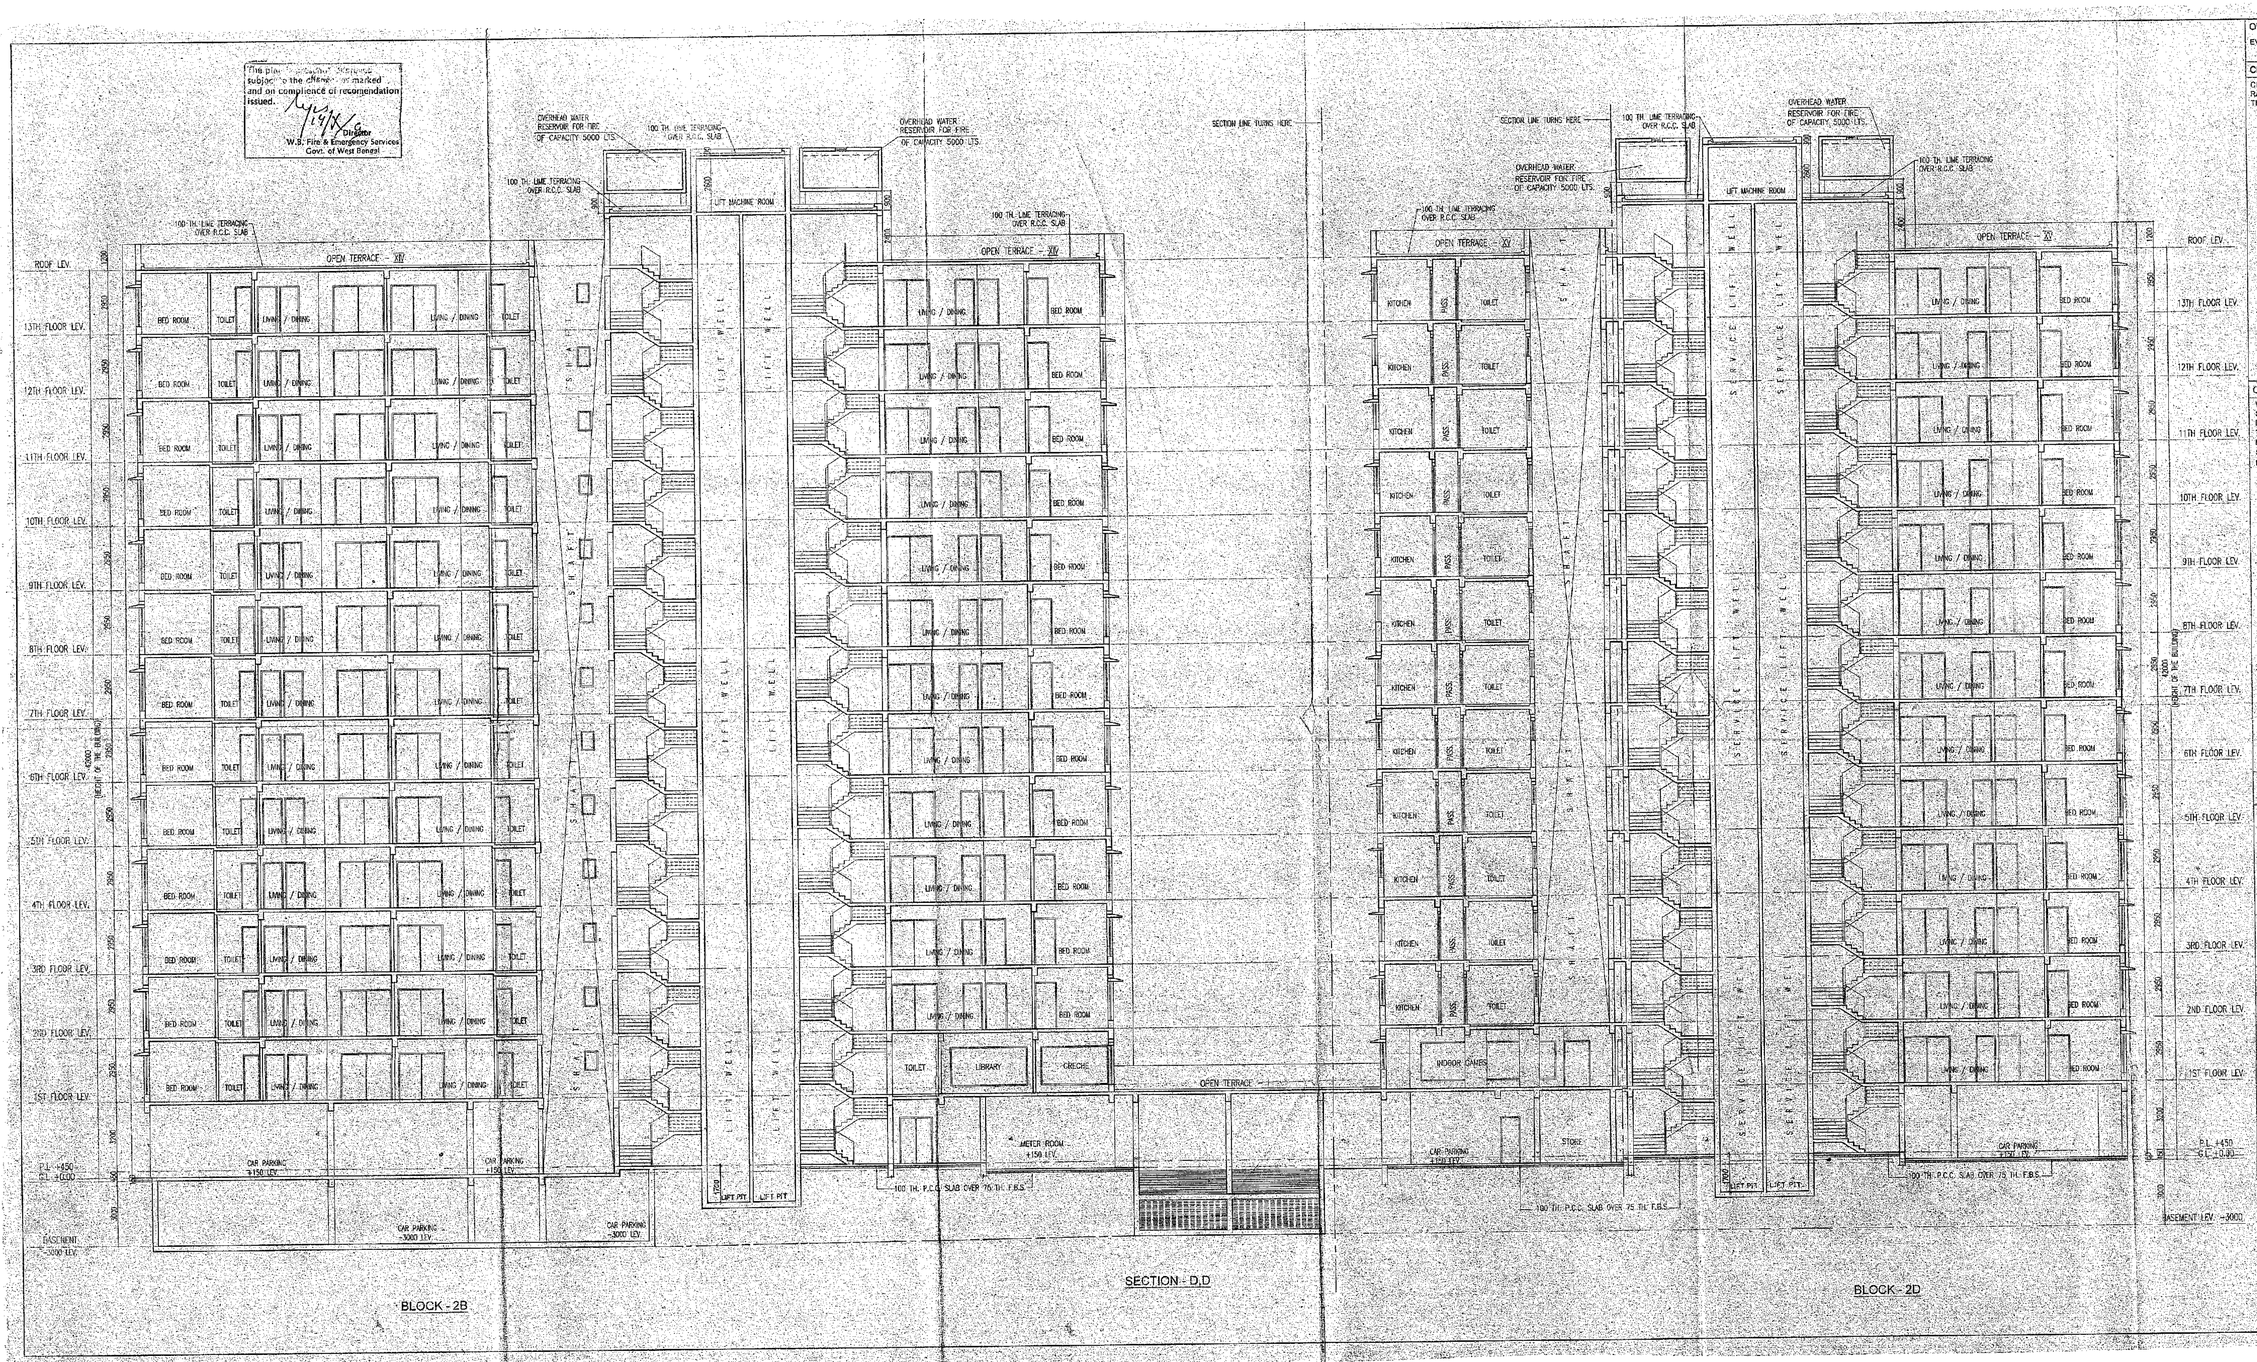

OWNER'S

EVERLINK BUILDERS PVT. LTD. & OTHERS

CERTIFICATE OF OWNER

CERTIFIED THAT I HAVE GONE THROUGH THE BUILDING RULES FOR NAIPUR-SONARPUR MUNICIPALITY AND ALSO UNDER TAKE TO ABIDE BY THOSE RULES DURING AND AFTER CONSTRUCTION OF THE BUILDING.

EVERLINK BUILDERS PVT. LTD. & 07 OTHERS
Constituted Attorney

SIGNATURE OF OWNER

CERTIFICATE OF STRUCTURAL STABILITY

WE HERE BY CERTIFIED THAT THE FOUNDATION AND THE SUPER STRUCTURE OF THE BUILDING PROPOSED FOR CONSTRUCTION ON R.S. DAG NO. - 1326,1327,1328,1329,1331,1332,1333,1361,1364,1365,1366,1367, 1368,1369,1370,1371,1372,1385,1385/1712,1395,1435/1715 AT MOUZA - BADE HOOGHLY, J.L. NO. - 80, HAVE BEEN SO DESIGNED BY US WILL MAKE SUCH FOUNDATION & SUPER STRUCTURE SAFE IN ALL RESPECTS INCLUDING THE CONSIDERATION OF BEARING CAPACITY OF SOIL ET C.

SIGNATURE OF GEO-TECHNICAL ENGINEER

JAY PRAKASH AGRAWAL
B. ARCH., A.I.I.A.
Reg. No.: CA/86/10093

SIGN. OF ARCHITECT | SIGN. OF STRUCTURAL ENGG.

TITLE :
SECTION D-D BLOCK - 2 B& 2D

PROJECT :
PROPOSED (G+XII), (B+G+XIII), (G+XIV) STORIED RESIDENTIAL COMPLEX AT MOUZA - BADE HOOGHLY, R.S. DAG NO. - 1326,1327,1328,1329,1331,1332,1333,1361,1364,1365,1366,1367, 1368,1369,1370,1371,1372,1385,1385/1712,1395,1435/1718 J.L. NO. - 80, P.S. - SONARPUR, DIST. - 24 PARGANAS (S). UNDER RAJGHAT GRAM PANCHAYET.

ARCHITECTS
AGRAWAL & AGRAWAL
BARODA KOLKATA

SCALE	DATE	SHEET	DRAFT.	CHECKED
1:100	08.05.14	7 OF 12	KESHAB	SUPRIYA

FOR OFFICE USE