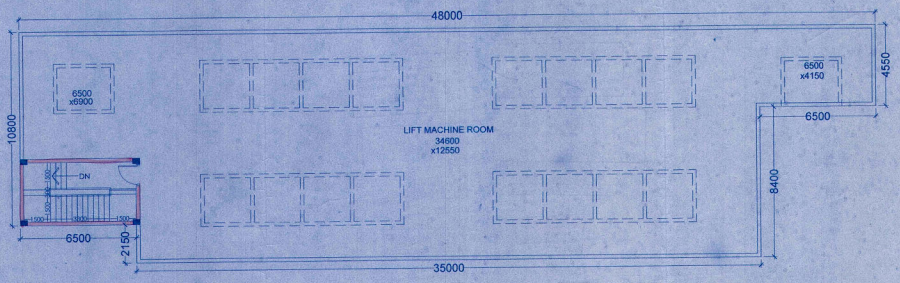

LIFT MACHINE ROOM PLAN
SCALE- 1:100

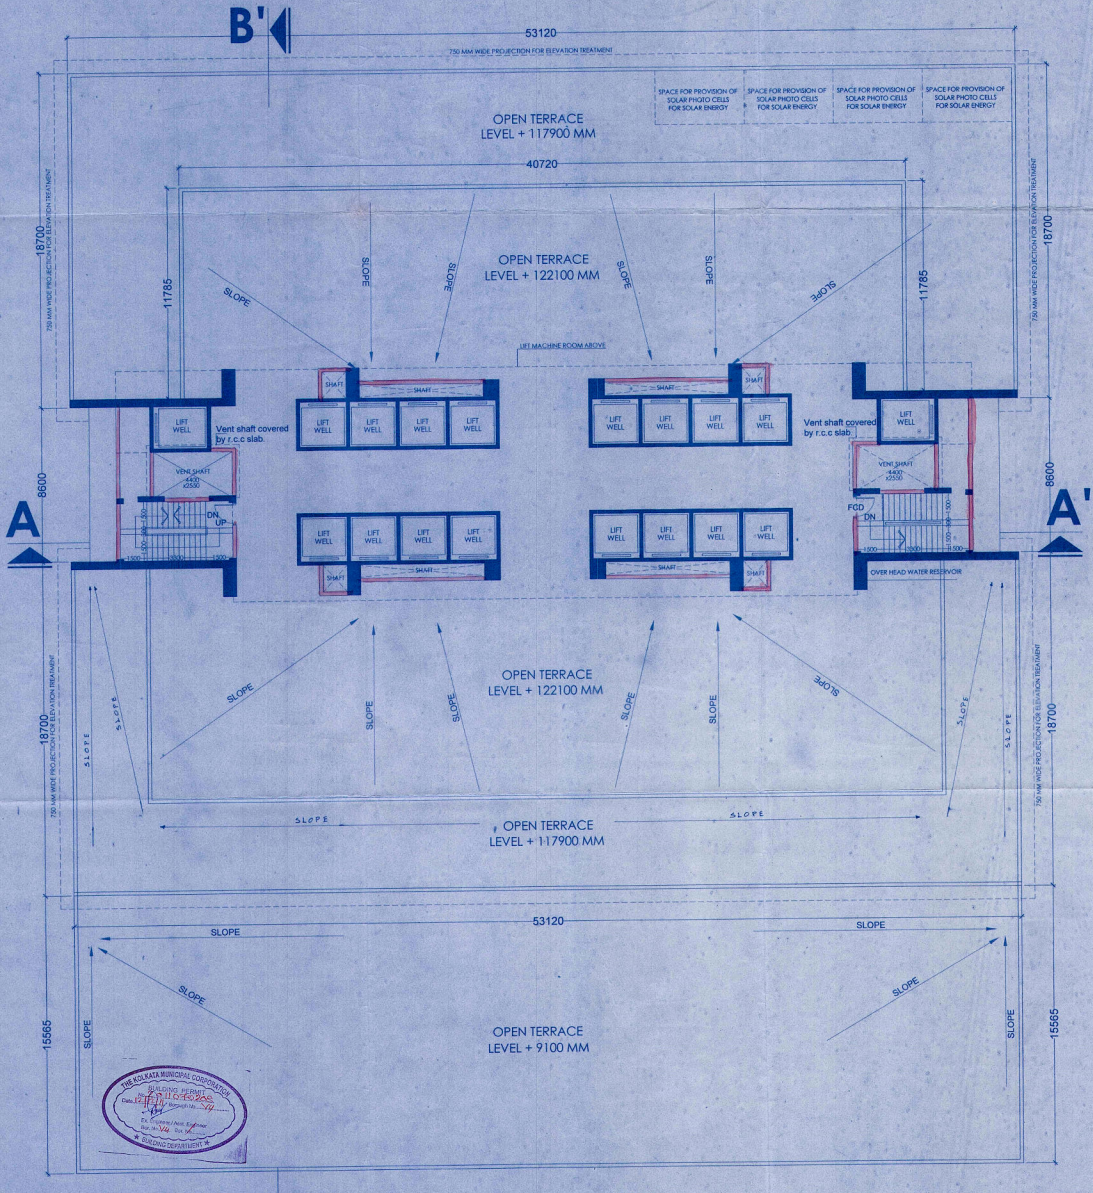

ROOF PLAN
SCALE- 1:100

B

THE KOLKATA MUNICIPAL CORPORATION
BUILDING PERMIT
Date 27.10.2010 Permit No. 52
Ex. Engineer/Asst. Engineer
Dy. No.
BUILDING DEPARTMENT

Ayan Ahmed Khan
Nur Ahmed Khan
Mr. Ramesh Mondal
Javed Ahmed Khan
Mr. Bhuban Ankel
Mr. Bhuban Ankel
S. K. Hunstrajka
Constituted Attorney

SIG. OF OWNER

THE STRUCTURAL DESIGNS DRAWINGS OF BOTH FOUNDATION AND SUPERSTRUCTURE OF THE BUILDING HAS BEEN MADE BY ME CONSIDERING ALL POSSIBLE LOADS INCLUDING THE SEISMIC LOAD AS PER THE NATIONAL BUILDING CODE OF INDIA AND CERTIFIED THAT IT IS SAFE AND STABLE IN ALL RESPECTS

CHANDI PROSAD KHANRA
BE (Civil), ME (Struct.), MIE (India)
REF. 67

SIG. OF STRUCTURAL ENGRR.

CERTIFIED THAT THE BUILDING PLAN HAS BEEN DRAWN UP AS PER PROVISION OF K.M.C. BUILDING RULES 2009 AS AMENDED FROM TIME TO TIME AND THAT THE SITE CONDITIONS INCLUDING THE WIDTH OF THE ABUTTING ROAD BEING 27.5 MT. CONFIRM WITH PLAN AND THAT IT IS A BUILDING SITE AND NOT A TANK OR FILLED UP TANK.

HARSH SANON
COUNCIL OF ARCHITECTURE
REGISTRATION No. CA/90/13556

HARSH SANON
COUNCIL OF ARCHITECTURE
REGISTRATION NO. CA/90/13556
Signature of Architect :

PROJECT :
PLAN PROPOSAL OF G+27STORIED COMMERCIAL BUILDING AT PREMISES NO 10,EAST TOPSIA ROAD,. WARD NO-66, BOROUGH NO-VII, KOLKATA - 700 046.

JOB NO : 670	TITLE : ROOF PLAN & LIFT MACHINE ROOM PLAN.			
DRG. NO : CA/KMC/05				
REVISION NO : 0	SCALE : 1:100	DEALT BY : Moumita	CHECKED BY : Suvadip	DATE : 06.07.2011

S&S
SANON SEN & ASSOCIATES (P) LTD.
ARCHITECTS, ENGINEERS &INTERIOR DESIGNERS
5, RUSSEL STREET, KOLKATA-700 071
PHONE:91-33-22264579,22172505,22294402
FAX:2226 6917 E-MAIL:sanonsen@vsnl.com