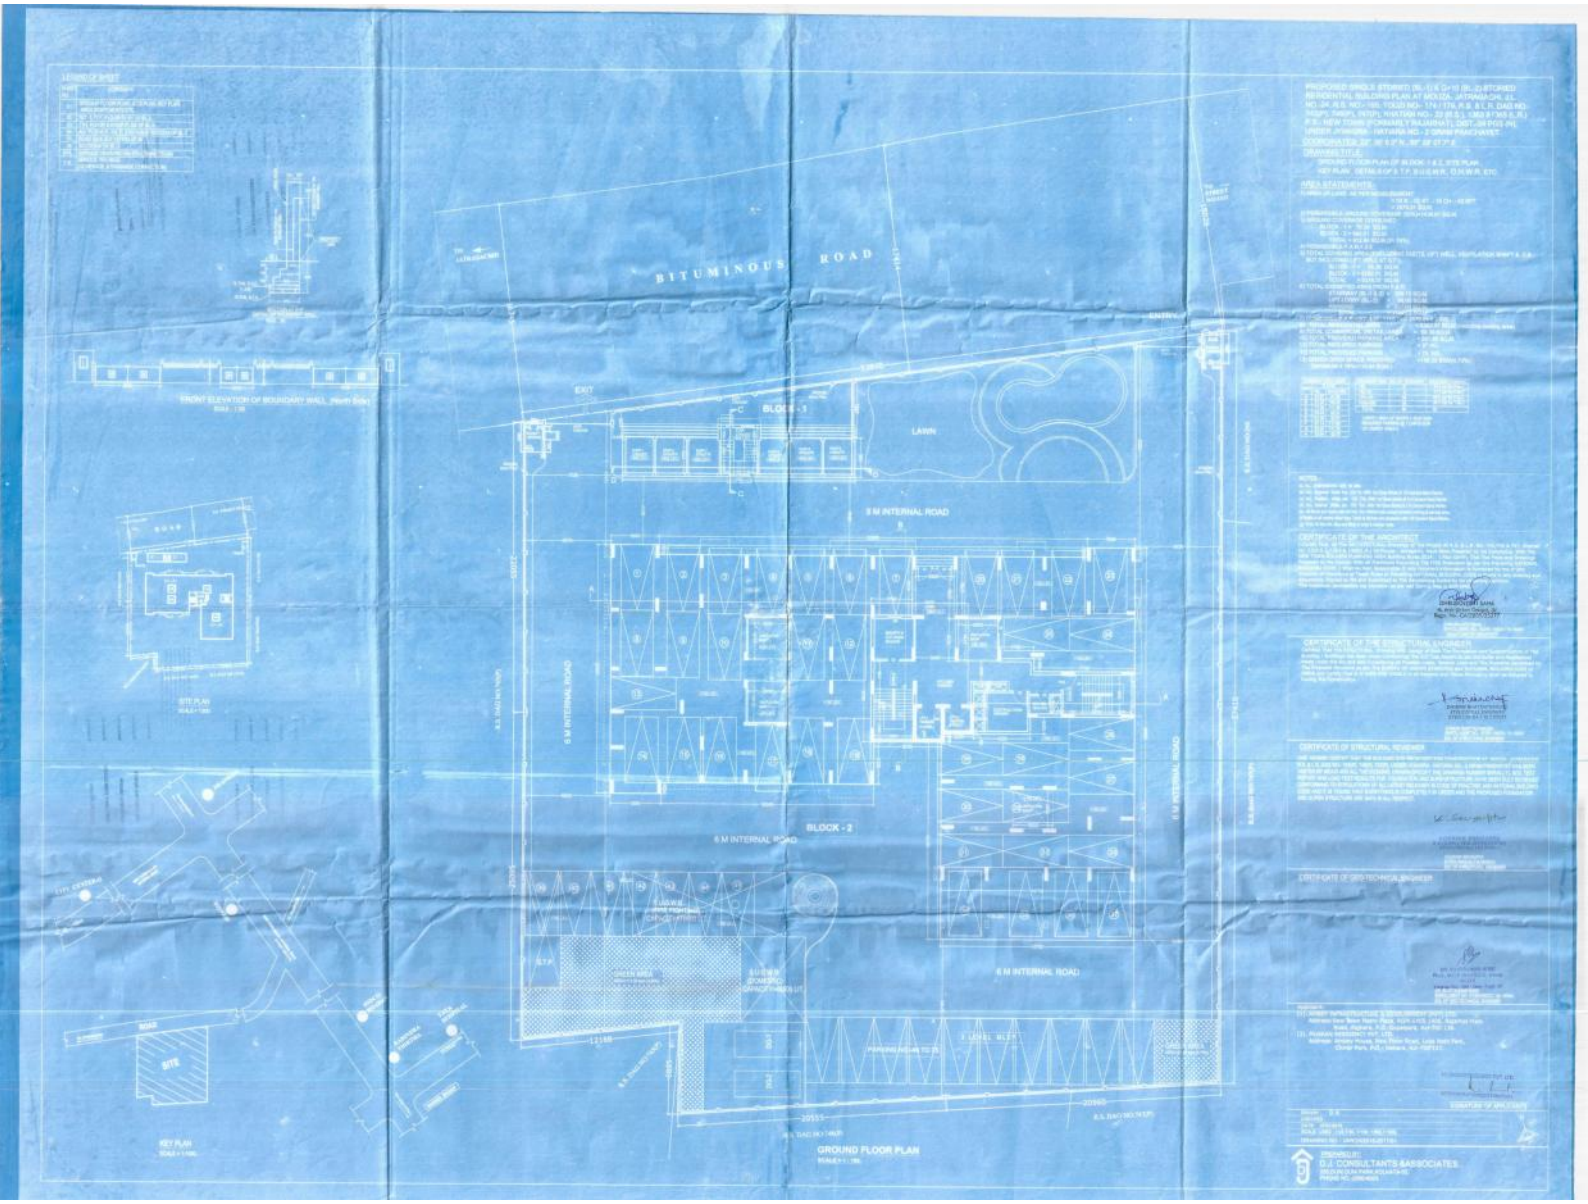
BITUMINOUS ROAD
BLOCK - 1
LAWN
9 M INTERNAL ROAD
BLOCK - 2
6 M INTERNAL ROAD
GROUND FLOOR PLAN
SITE PLAN
KEY PLAN
FRONT ELEVATION OF BOUNDARY WALL (North Side)
D.J. CONSULTANTS &ASSOCIATES