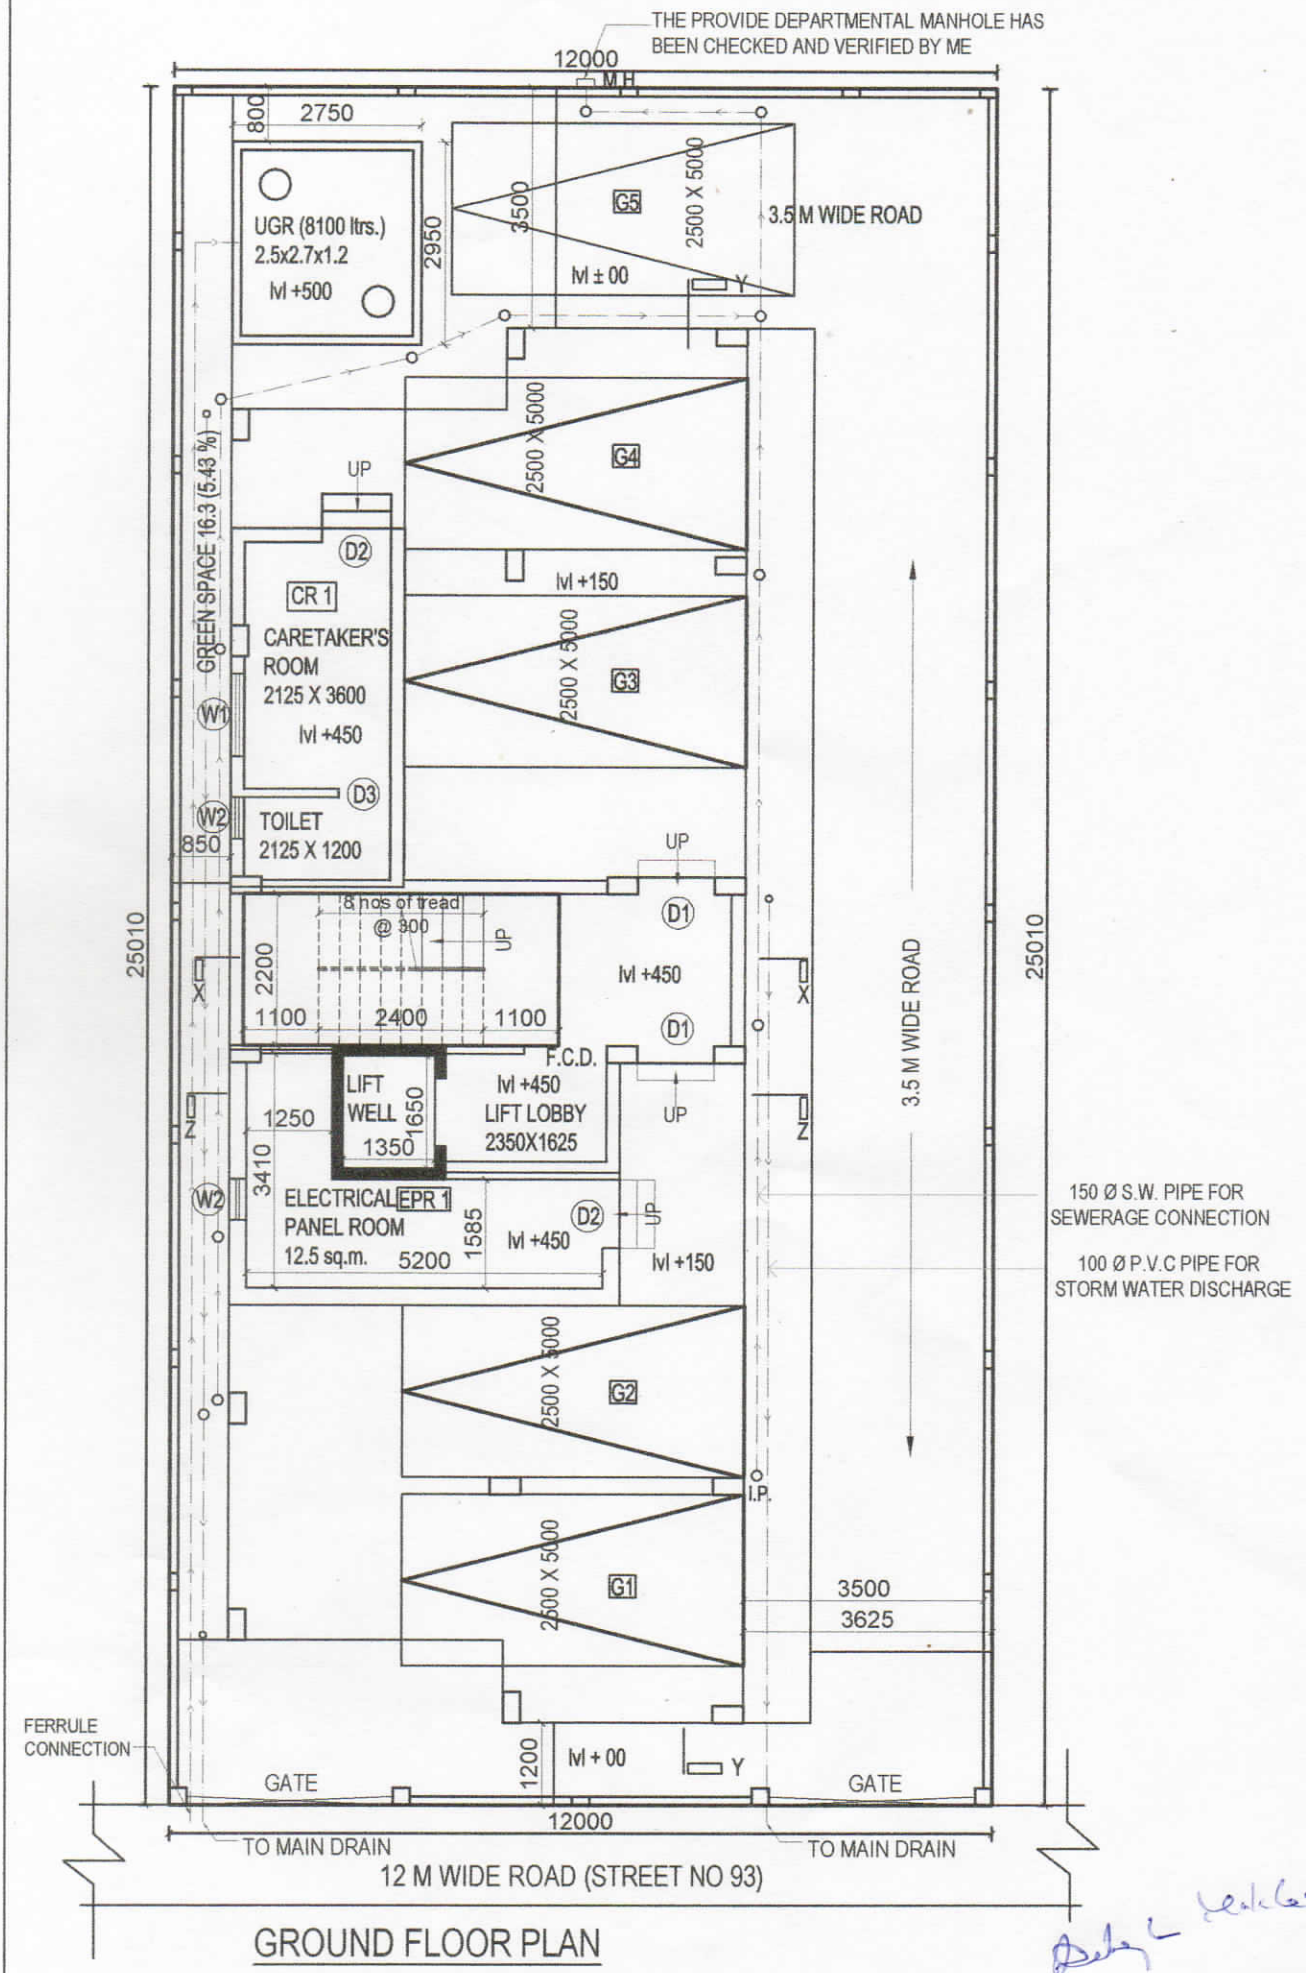

GROUND FLOOR PLAN

ACHR/NKDA/10/00276

J.N. TOWER

PREMISES NO. - 13 - 0093 IN STREET NO. 93 (12 M WIDE) (ERSTWHILE PLOT NO. 3 IN BLOCK NO AB), CATEGORY - HIGI - II AT NEW TOWN, DIST. - NORTH 24 PARGANAS