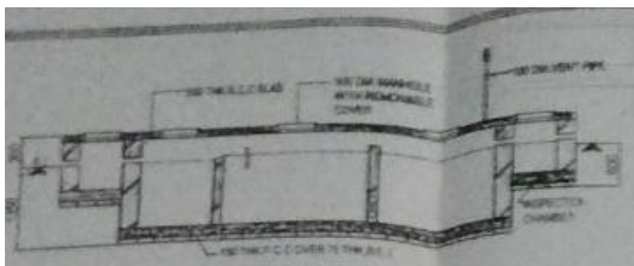

SECTIONAL ELEVATION

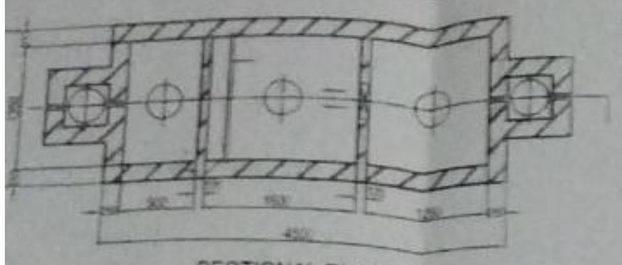

SECTIONAL PLAN

DETAILS OF SEPTIC TANK

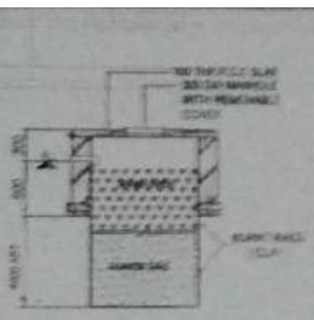

SECTIONAL ELEVATION

SECTIONAL PLAN

DETAILS OF SOAK PIT

PLAN OF PROPOSED G+III TYPES RESIDENTIAL BUILDING OF CHATTERJEE CONSTRUCT AT MOUZA SONARPUR J.L. NO. 26 R.S. DAG NO. 1882 & 1883 PATTAH NO. 48 KHATIAN NO. 205 SUNTINPALLY PARGANA HAVELI NO. 1 UNDER PALPUR SONARPUR MUNICIPALITY SOUTH 24 PARGANAS DIST.

AREA STATEMENT

1. AREA OF LAND UNDER PROPOSED [illegible]
2. AREA OF LAND UNDER [illegible]
3. AREA OF LAND [illegible]
4. AREA OF [illegible]
5. NET LAND AREA [illegible]
6. PERMISSIBLE GROUND COVERAGE @ 50% [illegible]
7. PROPOSED GROUND COVERAGE @ [illegible]
8. WIDTH OF THE ROAD [illegible]
9. PERMISSIBLE FAR [illegible]
10. PERMISSIBLE BUILDING HEIGHT [illegible]
11. REQUIRED PUBLIC OPEN SPACE @ [illegible]
12. PROPOSED DEDUCT AREA [illegible]
13. NO. OF FLATS [illegible]
14. NO. OF SHOPS [illegible]
15. TOTAL NO. OF PARKING PROPOSED [illegible]

FLOOR	DEDUCT AREA				ACTUAL AREA			
	TOTAL AREA	STAIR	LIFT WELL	LIFT MACH.	WITHOUT DEDUCT	COMMERCIAL	RESIDENTIAL	COMMON
GROUND	[illegible]	[illegible]	[illegible]	[illegible]	[illegible]	[illegible]	[illegible]	[illegible]
FIRST	[illegible]	[illegible]	[illegible]	[illegible]	[illegible]	[illegible]	[illegible]	[illegible]
SECOND	[illegible]	[illegible]	[illegible]	[illegible]	[illegible]	[illegible]	[illegible]	[illegible]
THIRD	[illegible]	[illegible]	[illegible]	[illegible]	[illegible]	[illegible]	[illegible]	[illegible]
TOTAL AREA	[illegible]	[illegible]	[illegible]	[illegible]	[illegible]	[illegible]	[illegible]	[illegible]

SITE PLAN

SCALE : 1:100

KEY PLAN

SCALE : N.T.S

SIZE OF TENAMENTS

FLAT NO.	AREA	FLAT NO.	AREA	FLAT NO.	AREA
11	[illegible]	21	[illegible]	31	[illegible]
12	[illegible]	22	[illegible]	32	[illegible]
13	[illegible]	23	[illegible]	33	[illegible]
14	[illegible]	24	[illegible]	34	[illegible]

CAR PARKING CALCULATION

USAGE	TOTAL AREA	REQUIRED PARKING AS PER DEVELOPMENT CONTROL REGULATION			PROVIDED PARKING		
		NO.	UNDER	@	OPEN	COVERED	TOTAL
RESIDENTIAL	[illegible]	[illegible]	[illegible]	[illegible]	[illegible]	[illegible]	[illegible]
COMMERCIAL	[illegible]	[illegible]	[illegible]	[illegible]	[illegible]	[illegible]	[illegible]

NO. SHOT SIZE OF ALL TENAMENTS ARE LESS THAN [illegible] SQ.M. HENCE NO PARKING REQUIRED AS PER RULES

SIZE OF SHOPS

SHOP NO.	AREA OF SHOP	SHOP NO.	AREA OF SHOP
01	[illegible]	02	[illegible]
03	[illegible]	04	[illegible]
05	[illegible]	06	[illegible]
07	[illegible]	08	[illegible]

ON

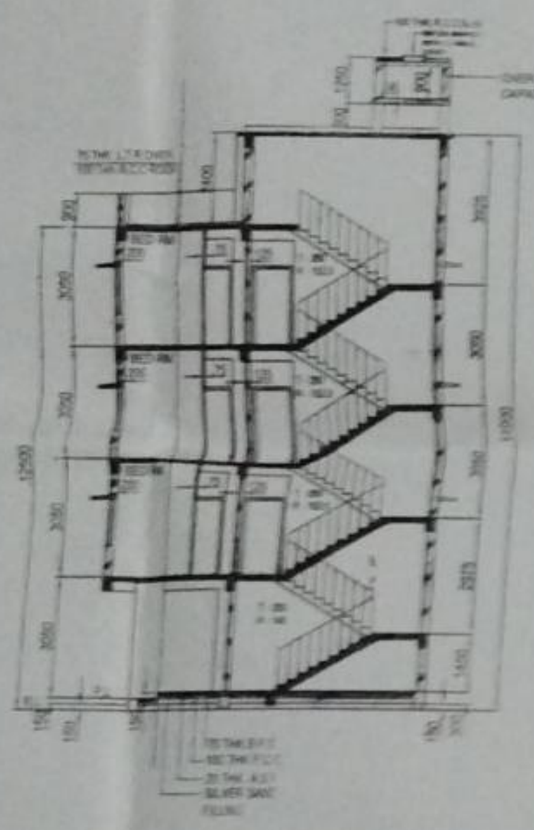

SECTION AT Y-Y

SCHEDULE OF DOORS AND WINDOWS

D		W	
MKD	SIZE	MKD	SIZE
D1	[illegible]	W1	[illegible]
D2	[illegible]	W2	[illegible]
D3	[illegible]	W3	[illegible]
D4	[illegible]	W4	[illegible]
D5	[illegible]	W5	[illegible]

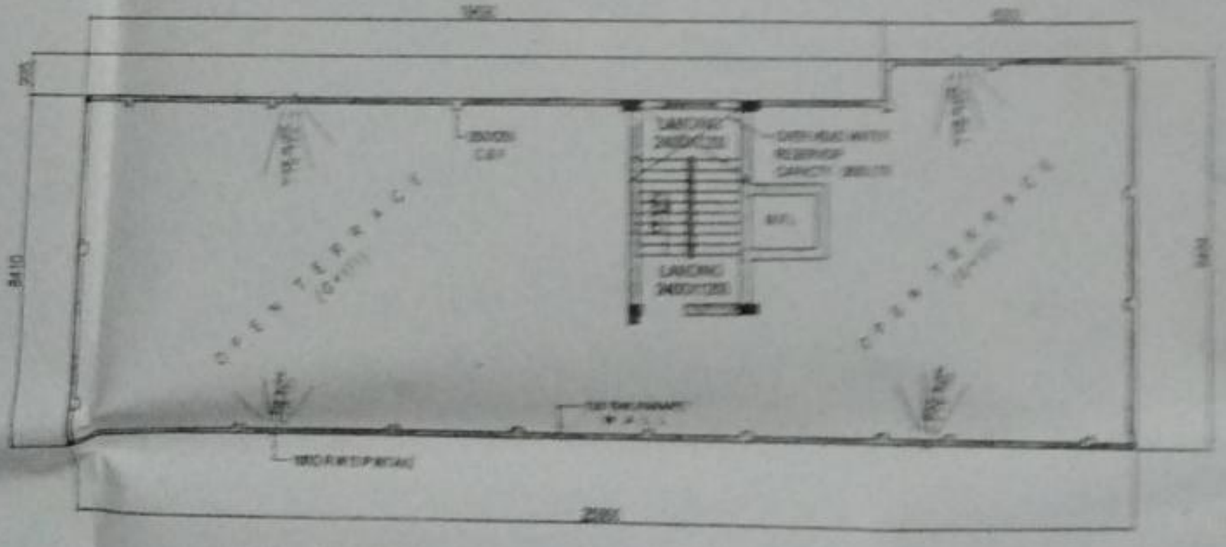

ROOF PLAN

FIRST, SECOND AND THIRD FLOOR PLAN

SIGNATURE OF OWNER

SIGNATURE OF ARCHITECT

SCALE : [illegible]

CORRECTED

SHEET NO.-1 OF 2
ARCHITECTURAL SHEET
FOR STRUCTURAL SEE
SHEET NO.-2 OF 2

SIGNATURE OF [illegible]

REFERENCE NO.- [illegible]

DRAWING NO.-[illegible]

APPROVED

Scanned by TapScanner