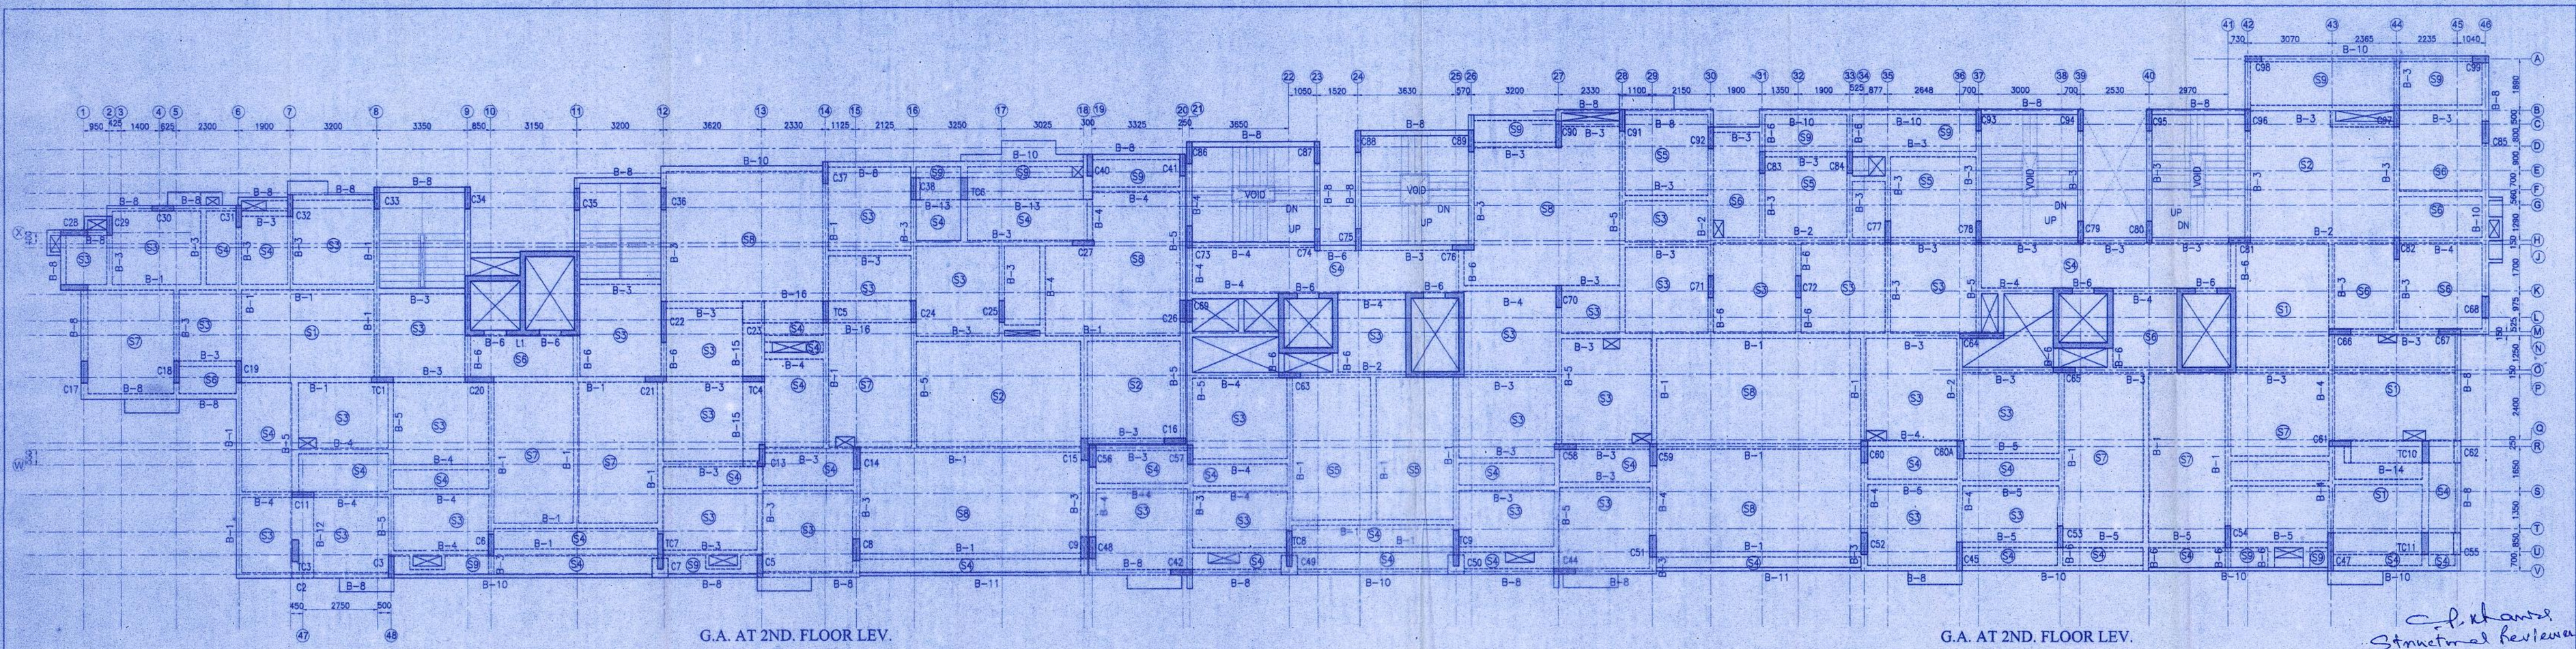

G.A. AT 2ND. FLOOR LEV.

G.A. AT 2ND. FLOOR LEV.

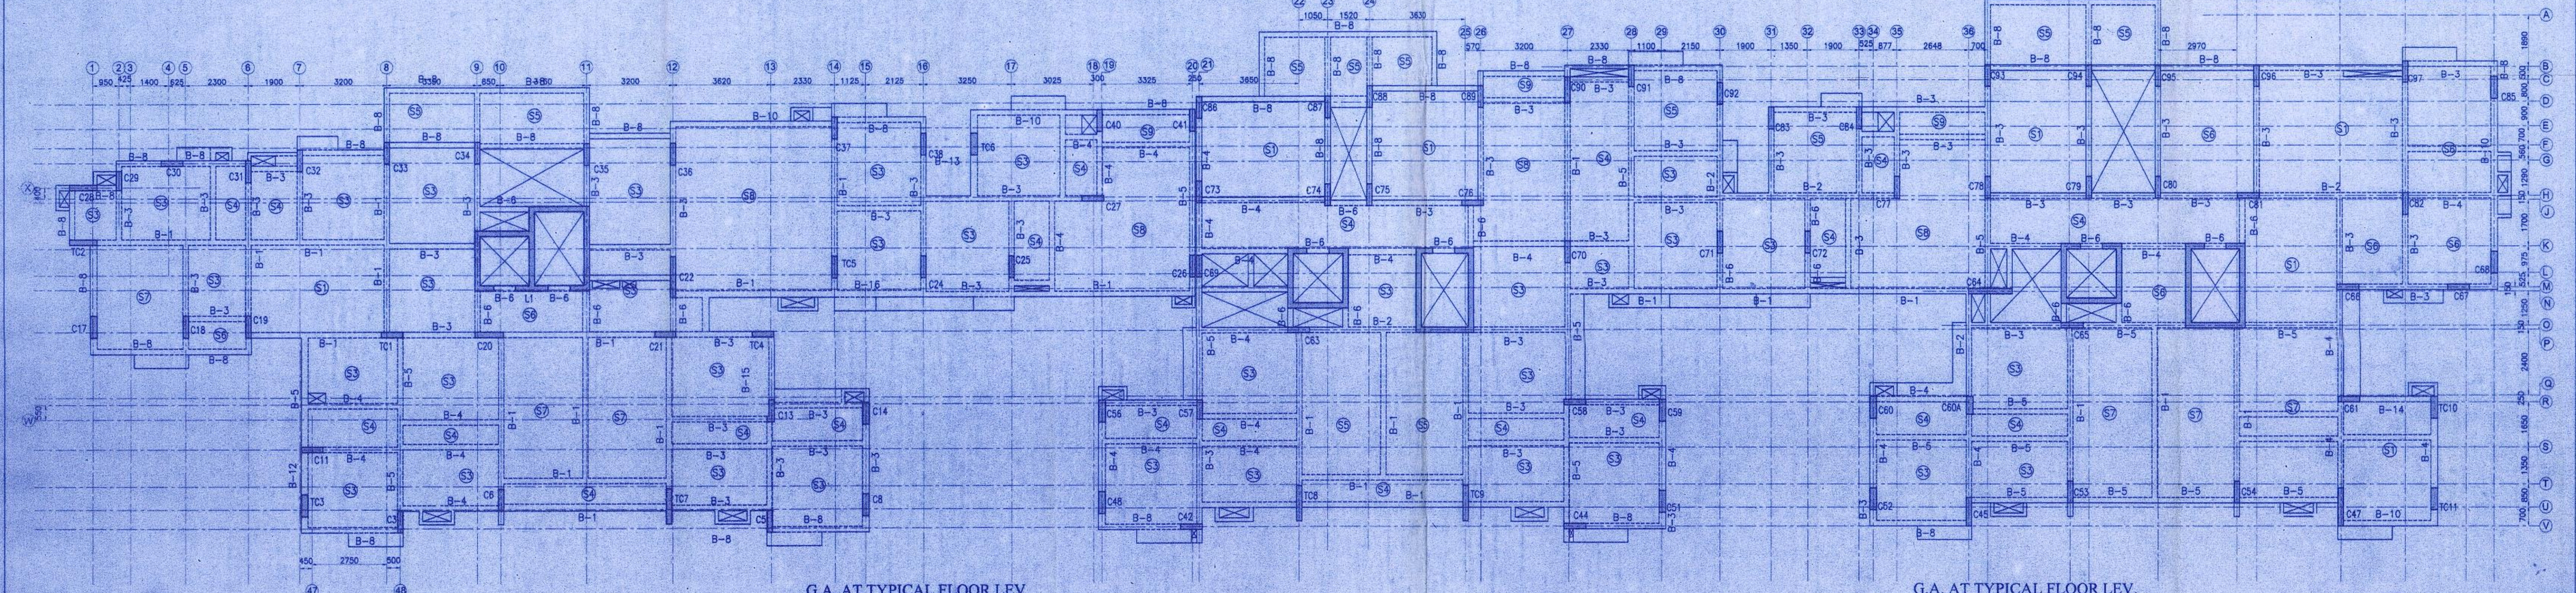

G.A. AT TYPICAL FLOOR LEV.

G.A. AT TYPICAL FLOOR LEV.

SITE PLAN

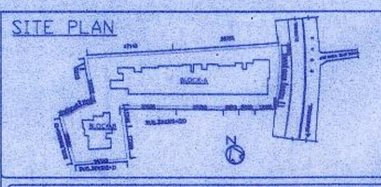

DECLARATION OF GEO-TECHNICAL ENGINEER

IT IS CERTIFIED THAT THE COMPREHENSIVE GEO INVESTIGATION HAS BEEN PREPARED BY ME FOR DESIGN & CALCULATION OF THE FOUNDATION BY ANALYZING THE SOIL SAMPLE FOR ESTIMATING THE BEARING CAPACITY OF THE SOIL ON WHICH FOUNDATION OF THE STRUCTURE WILL BE CONSTRUCTED.

Tusharbaran Pahari

TUSHARBARAN PAHARI
M.E. (Structure)
P-22, Purbasha Pally, Kankna-34
Empanelled Geotechnical
Engineer, GT/EE/17/2002

SIGNATURE OF GEO-TECHNICAL ENGINEER

CERTIFICATE OF ARCHITECTS.

I/WE DO HEREBY CERTIFY THAT PLANS,ELEVATIONS AND SECTIONS AND OTHER STRUCTURAL DETAILS OF THE PROPOSED BUILDING AT C.S OR R.S. DAG NO. 833(P) & 837, CORRESPONDING L.R. DAG NO- 2219(P) & 2218, KHATIAN NO. AT MOUZA UDAYRAJPUR AND J.L. NO. 43, IN WARD NO.12 AND HOLDING NO. 31 WITH STREET/ROAD JESSORE ROAD P.S BARASAT DIST.NORTH 24 PARGANAS UNDER MADHYAMGRAM MUNICIPALITY, HAVE BEEN PREPARED IN CONFORMITY WITH ALL RELEVANT PROVISIONS UNDER THE WEST BENGAL MUNICIPAL (BUILDING) RULES,2007.THIS ALSO TO CERTIFY THAT ALL RELEVANT " NO OBJECTION" CERTIFICATES FROM THE RESPECTIVE AUTHORITIES SUCH AS FIRE & EMERGENCY SERVICE DEPARTMENT,AIRPORT AUTHORITY,POLLUTION CONTROL BOARD,TELECOMMUNICATION DEPARTMENT ETC.AS APPLICABLE IN THIS REGARD,ARE ALSO ENCLOSE WITH THEAPPLICATION FOR SEEKING APPROVAL OF THE PLAN TO CONSTRUCT/RECONSTRUCT/ADDITION TO ALTERATION OF THE BUILDING ON THE SAID PLOT.

V. Chadha
Architect
Council of Architecture
Regn. No.- CA/88/11764

SIGNATURE OF ARCHITECTS.

CERTIFICATE OF STRUCTURAL ENGINEER.

CERTIFIED THAT THE PLAN HAS BEEN DESIGNED AND DRAW UP STRICTLY ACCORDING TO THE BUILDING – RULES FOR MADHYAMGRAM MUNICIPALITY.
CERTIFIED THAT THE FOUNDATION AND SUPER-STRUCTURE OF THE BUILDING HAVE BEEN SO DESIGNED BY ME / US TO SAFE IN ALL RESPECTS INCLUDING THE CONSIDERATION OF BEARING CAPACITY AND SETTLEMENT OF SOIL, ETC. AS PER IS/ NB CODE.

SUMITA DEY
M.C.E, M.I.E., C.E.
ESS/1/93

SIGNATURE OF STRUCTURAL ENGINEER.

CERTIFIED THAT I SHALL NOT ON A LATER DATE MAKE ANY ADDITION OR ALTERATION TO THIS PLAN. CERTIFIED THAT I HAVE GONE THROUGH THE BUILDING RULES FOR MADHYAMGRAM MUNICIPALITY AND ALSO ABIDE BY THOSE RULES DURING AND AFTER CONSTRUCTION OF THE BUILDING.

1. RISHI TRADECOM PRIVATE LIMITED
2. ASAL DEALCOM PRIVATE LIMITED
3. ATITHI TRADECOM PRIVATE LIMITED
4. NIKHIL VINIMAY PRIVATE LIMITED
5. ORANGESKY DEALERS PRIVATE LIMITED
6. POWERFUL TRADECOM PRIVATE LIMITED
7. ACTUAL COMMODEAL PRIVATE LIMITED
8. LIFEMAKE REAL ESTATES PRIVATE LIMITED
9. NIRMALKUNJ DEALCOM PRIVATE LIMITED
10. LOOKLIKE DEALCOM PRIVATE LIMITED

Biswajit Bhowmik
AUTHORISED SIGNATORY

SIGNATURE OF OWNER.

PROJECT

PROPOSED B+G+XI STORIED RESIDENTIAL BUILDING PLAN OF RISHINOX BUILDWELL LLP, NIKHIL VINIMAY PRIVATE LIMITED & OTHERS IN C.S OR R.S. DAG NO. 833(P) & 837, CORRESPONDING L.R. DAG NO- 2219(P) & 2218 AT MOUZA UDAYRAJPUR AND J.L. NO. 43, IN WARD NO. 12 AND HOLDING NO. 31 WITH STREET/ROAD JESSORE ROAD P.S BARASAT DIST.NORTH 24 PARGANAS UNDER MADHYAMGRAM MUNICIPALITY

ARCHITECT: THE DESIGN CELL
2A, COOPER STREET,
KOLKATA - 700 026

STRUCTURAL, ELECTROMECHANICAL CONSULTANTS :
DesignTree Service Consultants Pvt Ltd
Consulting Engineers
7 Laxmi Narasimha Complex
15th Cross 100 Feet Road 4 Phase,
J.P.Nagar, Bangalore 560 078, INDIA
T:+918041225481 F:+918041225479
EMAIL: info@designtreeconsultants.com
www.designtreeconsultants.com

CORPORATION DRAWING

DRAWING TITLE :
G.A. AT 2ND. & TYPICAL FLOOR LEV.

FILE NAME :	SCALE : 1:100
DESIGN : SAYANDIN	
DRAWN : DEB605	DATE : 27.07.2018
COORD BY : SUMITA DEY	CHECKED : SUMITA DEY
JOB NO : 397–H	DRG NO: S–MADHYAM–CORP–A–03

REV NO:

MADHYAMGRAM MUNICIPALITY
North 24 Pgs.