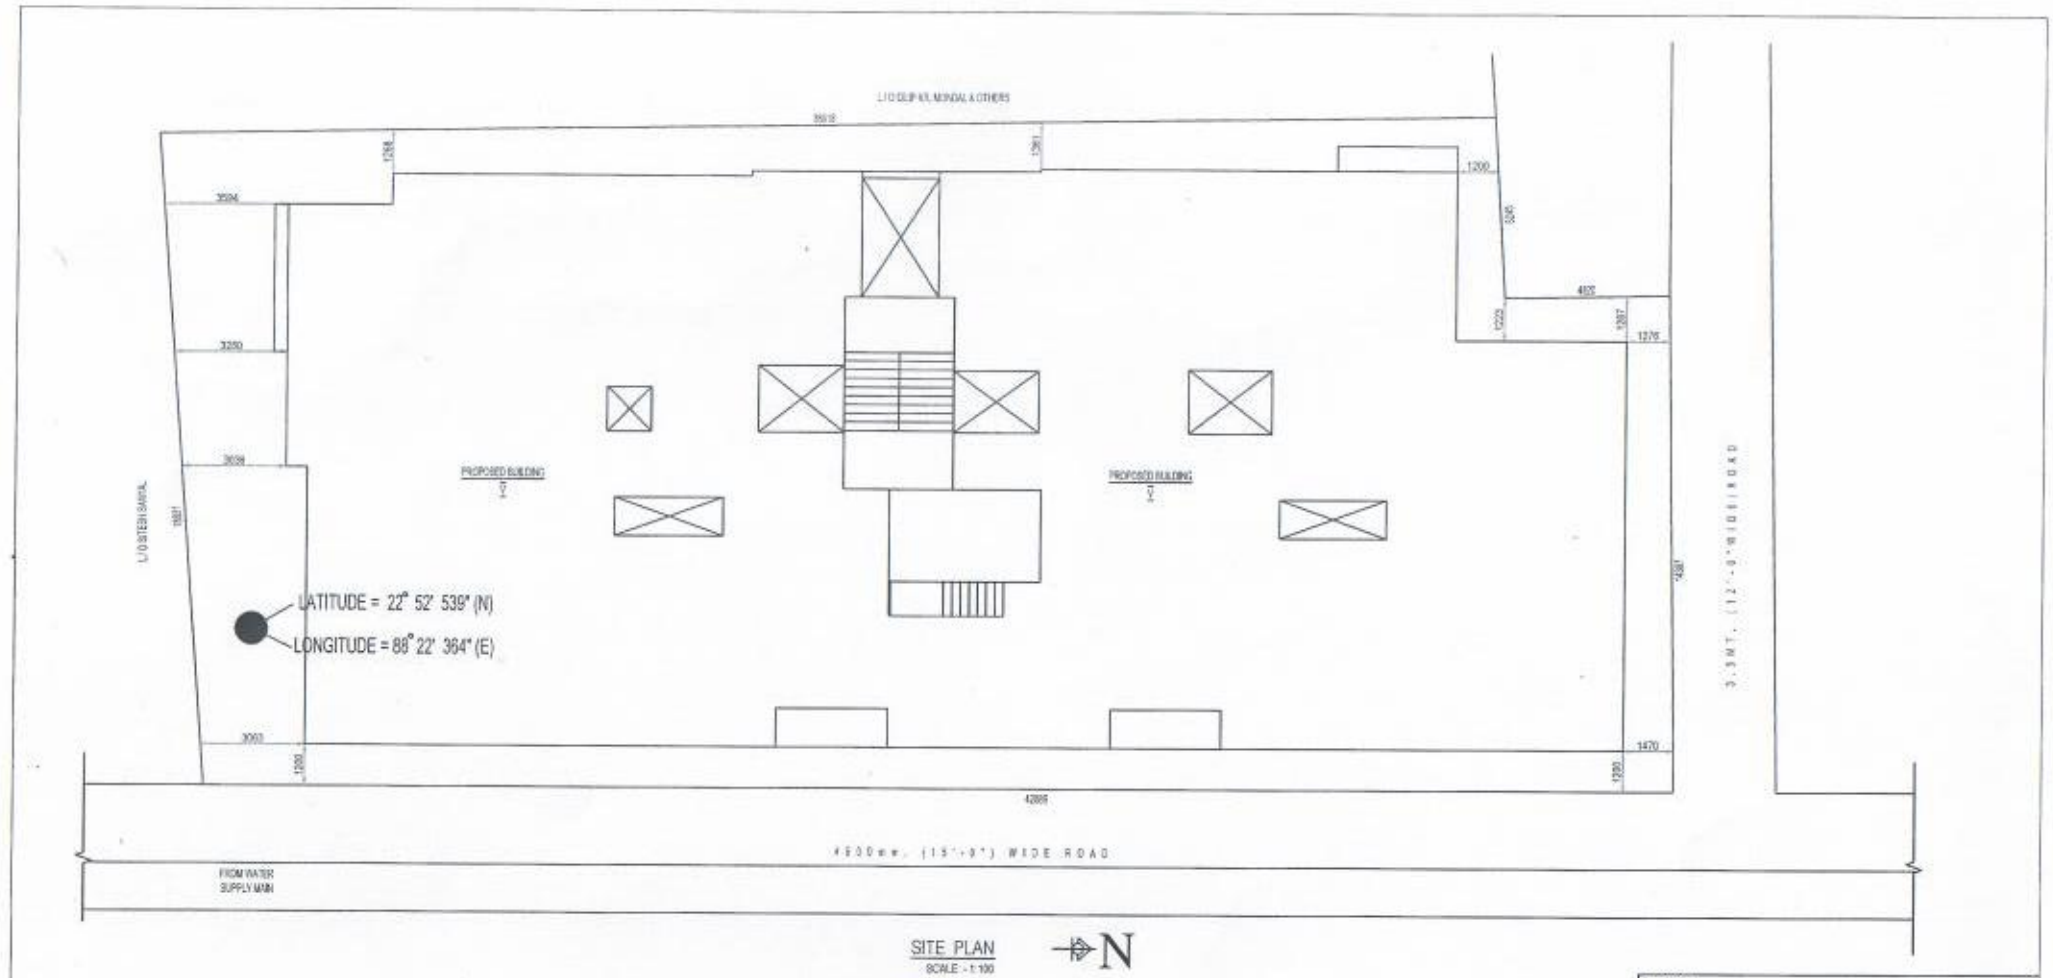

SITE PLAN
SCALE :- 1:100

N

EAST HOOGHLY CONSTRUCTION

Mainak Mondal

(Sri Mainak Mondal)
(Constituted Attorney of Smt. Anima Mondal & Smt. Jhumpa Mondal

Mainak Mondal

(Sri Mainak Mond
(Constituted Attorn
Smt. Sarbani Monda

PROJECT
SITE PLAN OF THE PROPOSED G+IV STORYED RESIDENTIAL APARTMENT BUILDING AT R.S. DAG NO. 1775; L.R. DAG NO. 1951; L.R. KHATIAN NO. 5498; MOUZA : SIMLA; J.L. NO. 16; P.S. : CHINSURAH UNDER KODALIA 1 NO. GRAM PANCHAYET; DIST. : HOOGHLY

ARCHITECT
SPACE CRAFT
architectural design studio
P 543, RAJA BASANTA ROY ROAD, KOLKATA – 700029

THIS DRAWING IS A PRIVATE AND CONFIDENTIAL DOCUMENT AND MUST NOT BE COPIED OR LENT WITHOUT THE CONSENT OF M/S SPACE CRAFT