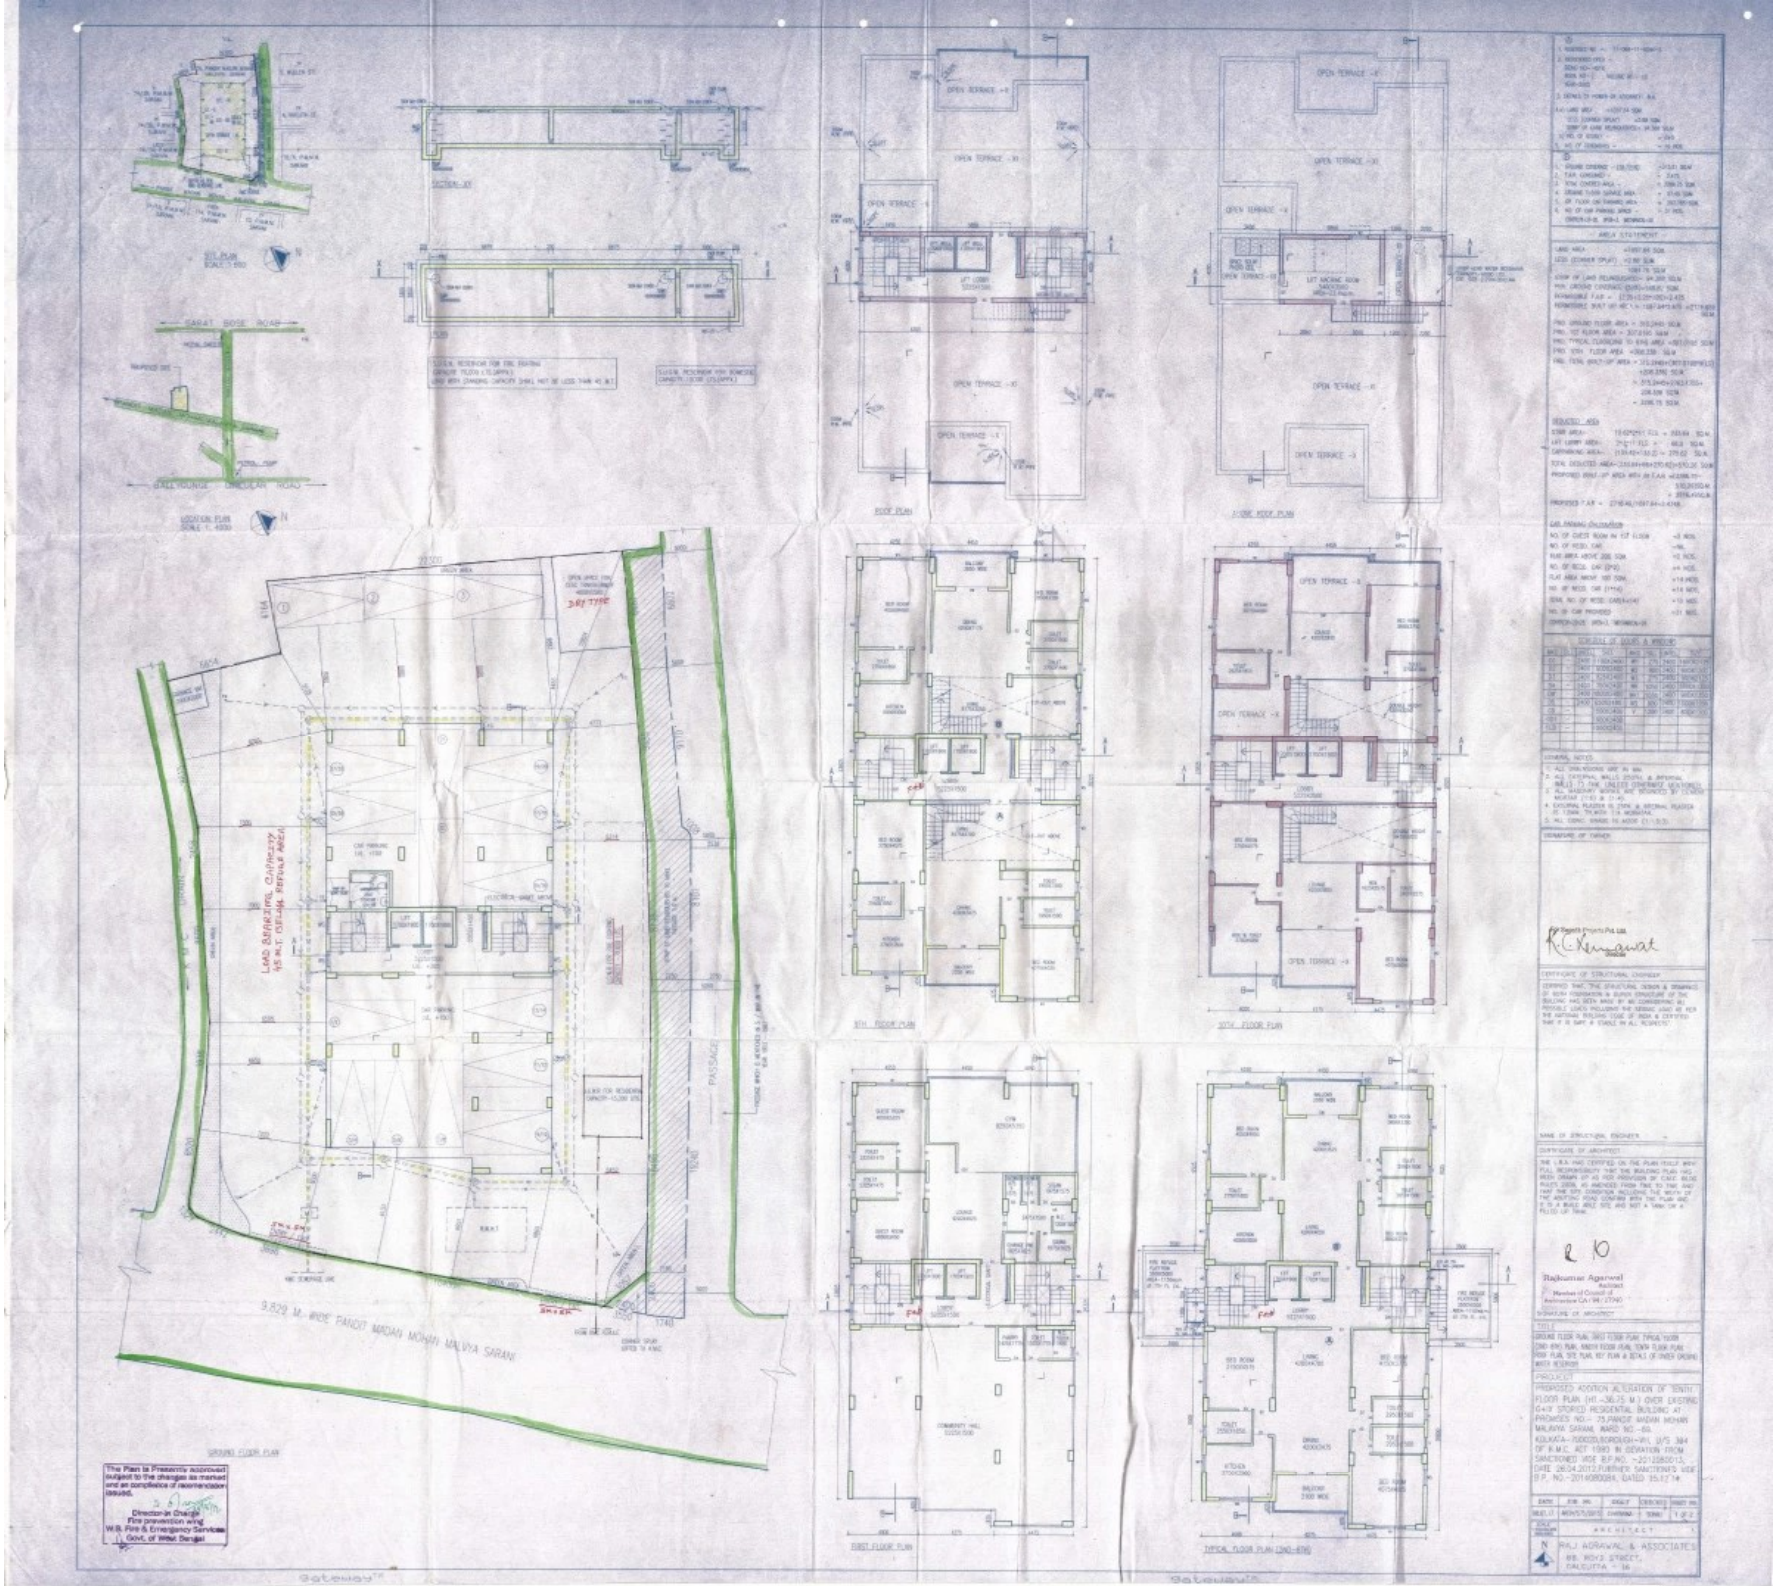
SITE PLAN
SCALE 1:500
GARAGE ROOF PLAN
LOCATION PLAN
SCALE 1:4000
SECTION - XX
ROOF PLAN
PODIUM ROOF PLAN
OPEN TERRACE
LIFT MACHINE ROOM
9TH FLOOR PLAN
10TH FLOOR PLAN
LAND BARRIERS, CARPARKS
10 M.T. OUTLAW REFUGE AREA
PASSAGE
9.829 M. WIDE PANDIT MADAN MOHAN MALVIYA SARANI
GROUND FLOOR PLAN
FIRST FLOOR PLAN
TYPICAL FLOOR PLAN (2ND-8TH)
AREA STATEMENT
SCHEDULE OF DOORS & WINDOWS
GENERAL NOTES
CERTIFICATE OF STRUCTURAL ENGINEER
CERTIFICATE OF ARCHITECT
Rajkumar Agarwal
SIGNATURE OF ARCHITECT
PROPOSED ADDITION ALTERATION OF TENTH FLOOR PLAN (HT.-36.35 M.) OVER EXISTING G+9 STORIED RESIDENTIAL BUILDING AT PREMISES NO:- 75,PANDIT MADAN MOHAN MALAVIYA SARANI, WARD NO.-66, KOLKATA-700002(BOROUGH-IV), U/S 394 OF K.M.C. ACT 1980 IN DEVIATION FROM SANCTIONED VIDE B.P.NO. -2012080013, DATE 06.04.2012 FURTHER SANCTIONED VIDE B.P. NO.-2014080084, DATED 15.12.14
RAJ AGRAWAL & ASSOCIATES
88, MOHIT STREET,
CALCUTTA - 16
The Plan is Presently approved subject to the changes as marked and on compliance of recommendation issued.
Director-in Charge
Fire prevention wing
W.B. Fire & Emergency Services
Govt. of West Bengal