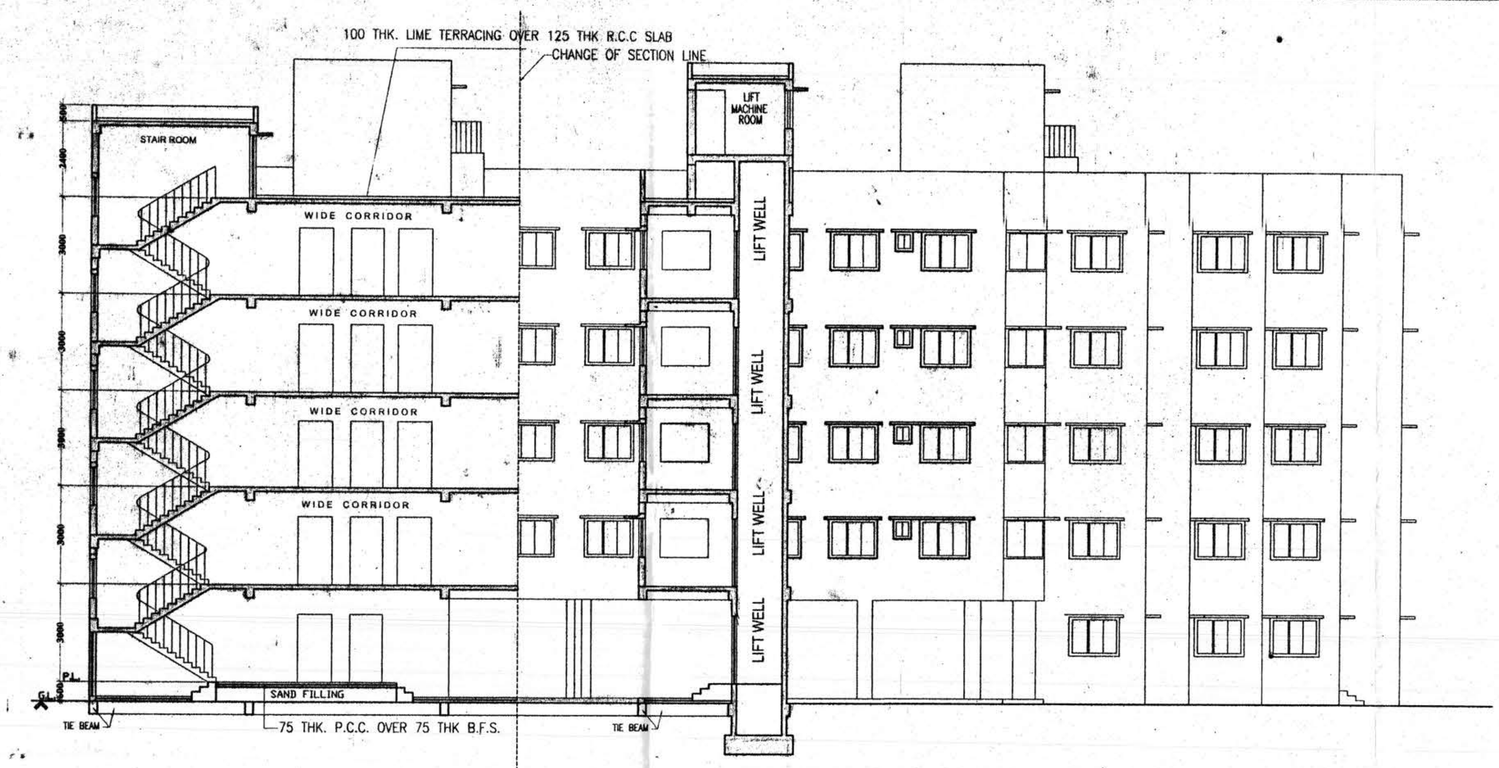

SECTION A-A

SCALE- 1:100

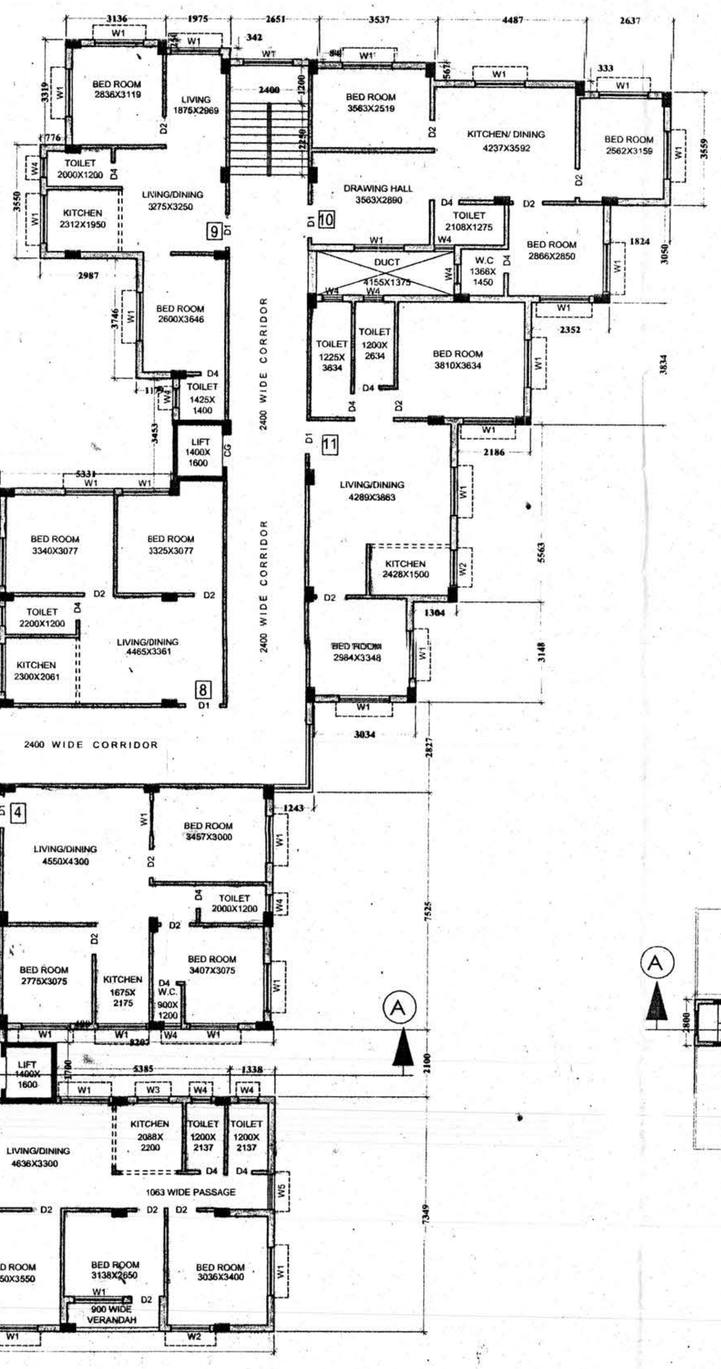

PROPOSED 1ST, 2ND,3RD,4TH FLOOR PLAN

SCALE- 1:100

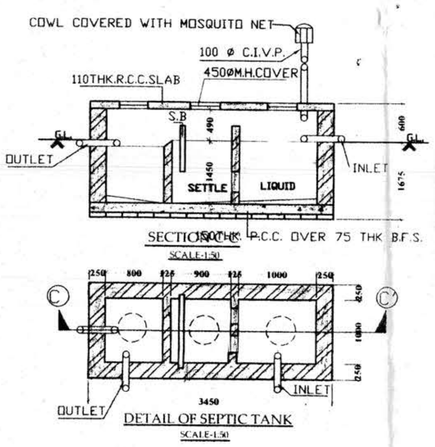

SECTION A-A

SCALE-1:50

DETAIL OF SEPTIC TANK

SCALE-1:50

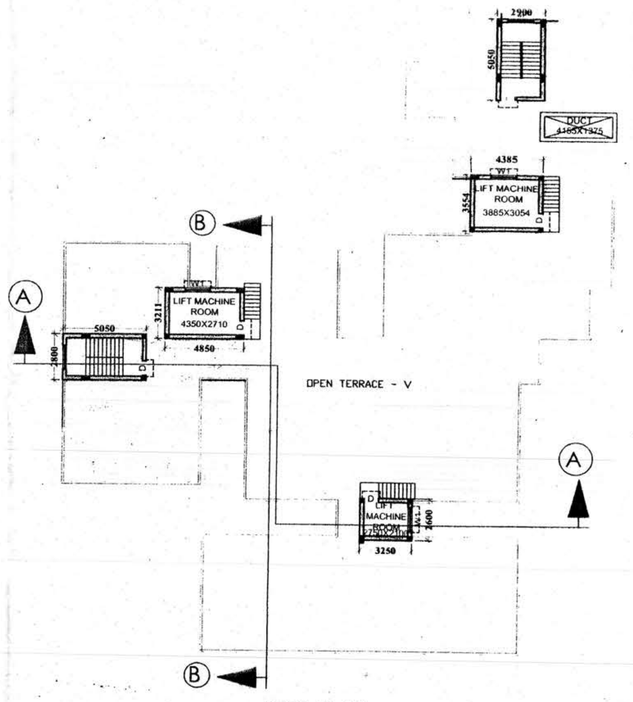

ROOF PLAN

SCALE- 1:100

SCHEDULE OF DOOR AND WINDOW							
MKD.	WIDTH	HEIGHT	DETAILS	MKD.	WIDTH	HEIGHT	DETAILS
D1	1050	2100	PANNEL	W1	1500	1200	WOODEN GLAZED
D2	900	2100	PANNEL	W2	1200	1200	WOODEN GLAZED
D3	850	2100	PANNEL	W3	1000	1200	WOODEN GLAZED
D4	750	2100	FLUSH	W4	600	600	WOODEN GLAZED
D	1000	2000	PANNEL				
CG	1000	2100	COLLAPSSIBLE				

NOTES/ SPECIFICATION:-

- ALL DIMENSIONS ARE IN M.M.UNLESS OTHER WISE NOTED.
- ONLY WRITTEN DIMENSIONS SHOULD BE STRICTLY FOLLOWED.
- ALL BRICK WORKS DONE BY SAND CEMENT MORTER.
  i) FOR 250/200 THK WALL 1:6 MIX; ii) FOR 125 THK WALL 1:5 MIX.
- ALL PLASTERING DONE BY SAND CEMENT MORTER
  i) IN EXTERNAL WALL 12mm THK IN 1:6 MIX, ii) IN INTERNAL WALL
  iii) IN LINTEL, CHAJJA AND ALL R.C.C. WORKS 6mm THK IN 1:4 MIX.
- DOOR AND WINDOW FRAMES MADE UP OF SAL WOOD AND SHUTTERS ARE OF GAMARI.
- FOR OTHER DETAILS REFER DRAWING SHEET NO. 1/3,3/3

NORTH

ARCHITECTURAL DETAILS

DATE	SCALE	SHEET NO
12.03.2018	1:100, 1:200,	2/3

PROJECT :-

PROPOSED G + IV STORIED RESIDENTIAL BUILDING OF SRI BISWANATH BANERJEE AND OTHERS AT R.S. DAG NO. 2996, 2995; R.S. KH. NO.2611, 7398, J.L. NO. 14; MOUZA -BALLY, P.S. NISCHINDA, DIST.- HOWRAH.

I CERTIFY THAT THE STRUCTURAL DRAWING AND DESIGN OF BOTH THE FOUNDATION AND SUPER STRUCTURE OF THE BUILDING HAS BEEN MADE CONSIDERING THE SOIL TEST REPORT, AS PER THE RULES AND REGULATIONS MADE UNDER THE ACT AND ALSO CONSIDERING ALL POSSIBLE LOADS WIND, SEISMIC LOAD AND MOMENTS GENERATED BY THE PROPOSED STRUCTURE AS PER BIS AND NBC OF INDIA AND CERTIFIED THAT IT IS SAFE AND STABLE IN ALL RESPECTS AND THESE PROVISIONS SHALL ADHERE TO DURING THE CONSTRUCTION

Dr. Kishan Dutta Roy
CHARTERED ENGINEER
MASCE,MIE(INDIA),MISSE,MIE(INDIA),MACI
PAN-BCSPR1810Q
JHORHAT,ANDUL,HOWRAH-711302

SIG. OF STRUCTURAL ENGG.

I CERTIFIED THAT THE SITE CONDITION INCLUDING THE WIDTH OF ABUTTING ROAD CONFORM WITH PLAN AND THAT IS A BUILDABLE SITE AND NOT A TANK OR FILLED UP TANK. THE PLOT IS BOUNDED BY BOUNDARY WALL. THE WIDTH OF THE ROAD IS 5.432 MT.

Sumita Roy
Sumita Roy (Guha)
B.E. (Civil), Dipln. in Arch.
L.B.S. (Class-I) No. 166 of
Howrah Zilla Parisad
Jorehat, Andul, Howrah

SIG. OF L.B.S.

THE PLOT AS PER SITE PLAN IS BELONGING TO ME. IF THERE BE ANY LITIGATION ARISES IN FUTURE THE RESPONSIBILITY WILL BE WITH US.

Satyajit Kumar Mondal
Bijan Kr. Mondal

Constituted Power Of Attorney of...
Bishnu Prasad Roy, Rama Prasad Roy,
Debu Prasad Roy, Krishna Mazumder, Bijlab Brahma
Laxmi Nag & Biswanath Banerjee

SIG. OF APPLICANTS