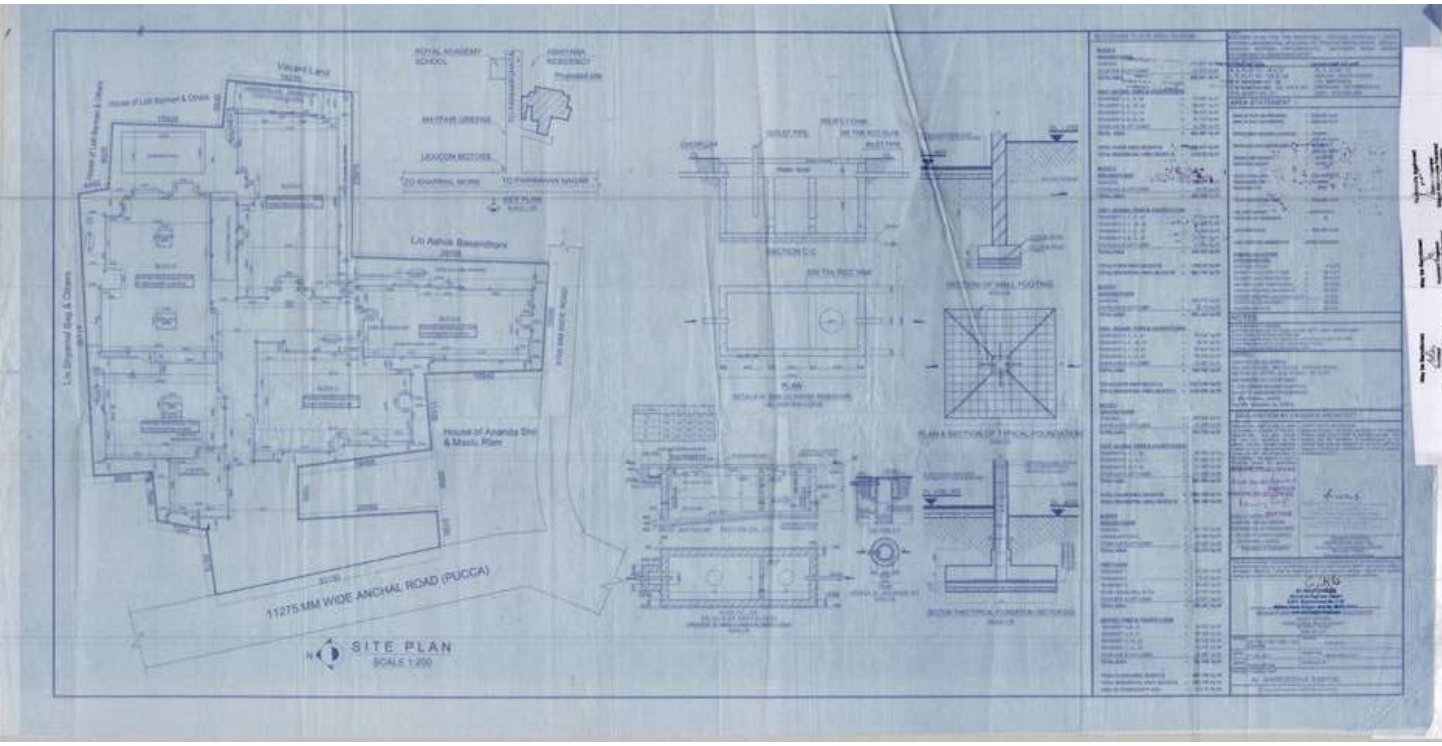
ROYAL ACADEMY SCHOOL
MAITHRI GREENS
LEXICON MOTORS
TO KHARIKAL MORE
TO PARAMASIVAN NAGAR
Lt/s Ashok Basandhani
House of Ananda Shri & Manju Ram
11275 MM WIDE ANCHAL ROAD (PUCCA)
SITE PLAN
SCALE 1:200
SECTION C-C
PLAN
SECTION OF WALL FOOTING
PLAN & SECTION OF TYPICAL FOUNDATION