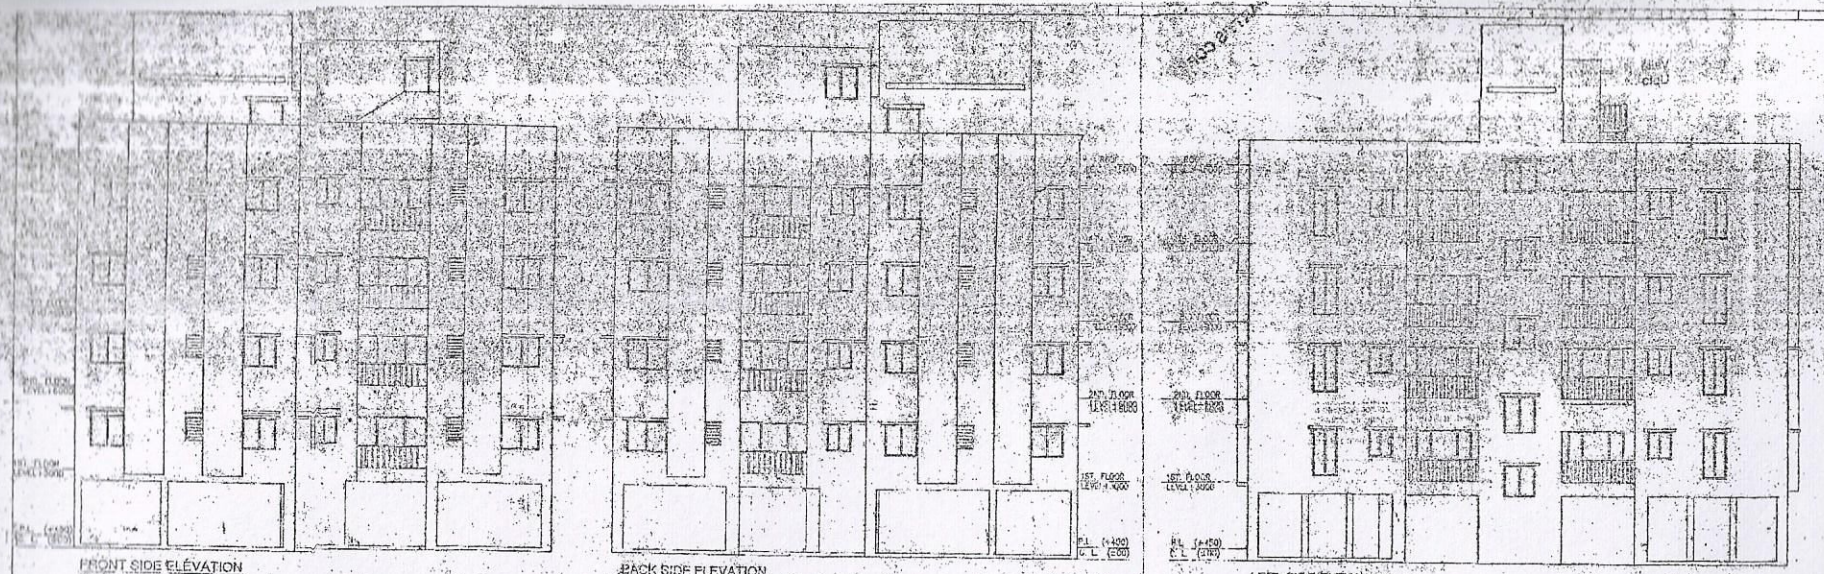

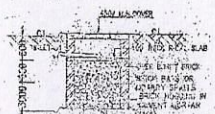

SECTIONAL ELEVATION ON BB

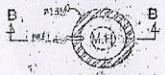

DETAILS OF SOAK PIT

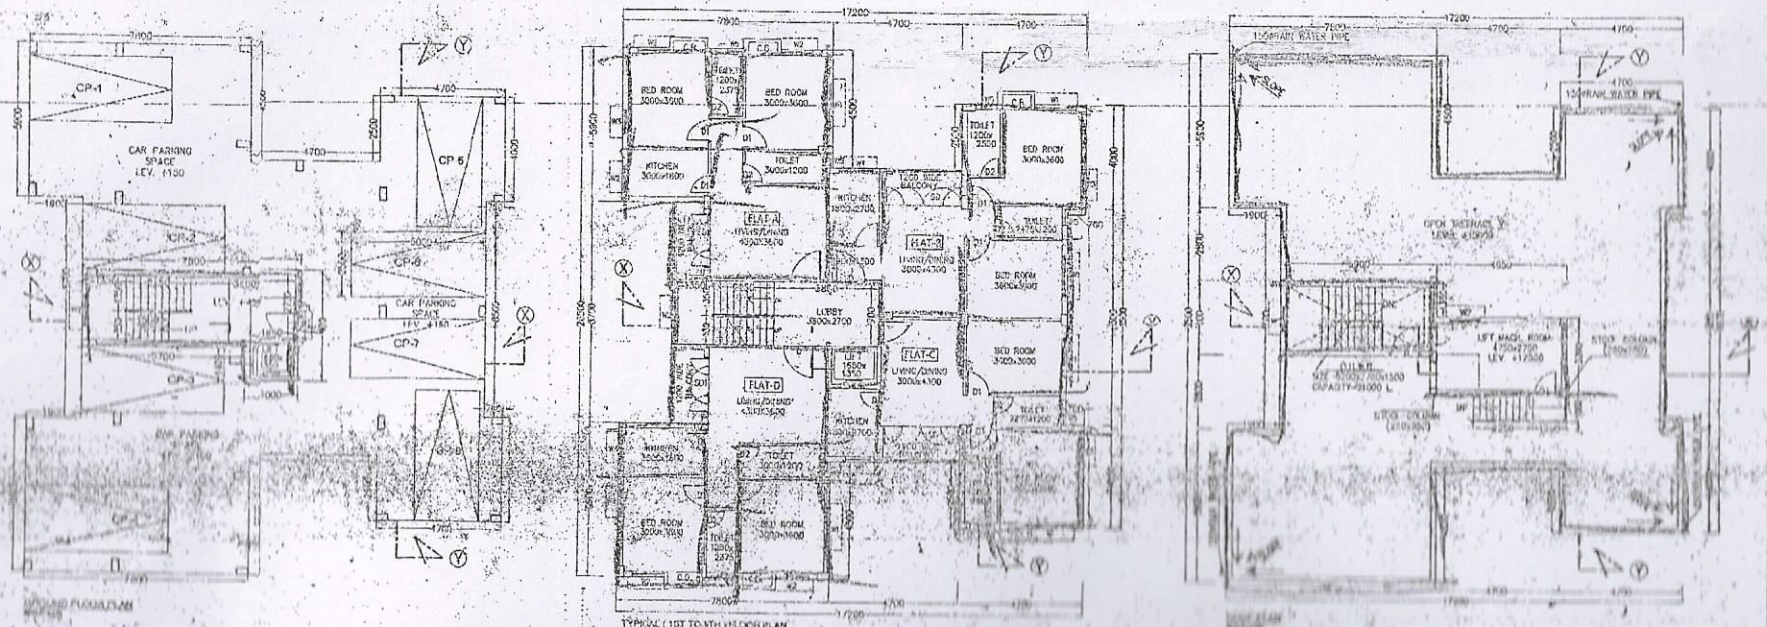

PROJECT:-

REVISED: B+G+X & G+IV STORIED RESIDENTIAL BUILDING PLAN AT R.S.&L.R. DAG NO.-[illegible] L.R. KHATIAN NO.-1025,710,177,585,3000,3009,[illegible] 687,997,1024,1029,1143,[illegible] R.S. NO. - 215, TOUZI NO. - 10, WARD NO. - [illegible] P.S.- NEWTOWN, DIST.- 24 PGS (N) UNDER BIDHANNAGAR MUNICIPAL CORPORATION [illegible]

1. [illegible]
2. [illegible]
3. BISWANATH [illegible]
4. [illegible]
5. [illegible]
6. [illegible]

TITLE: [illegible]

BLOCK: [illegible]

AREA STATEMENT

GROUND FLOOR = [illegible] SQ.M = [illegible] SQ.FT.
FIRST FLOOR = [illegible] SQ.M = [illegible] SQ.FT.
SECOND FLOOR = [illegible] SQ.M = 2879 SQ.FT.
THIRD FLOOR = 266.79 SQ.M = 2874 SQ.FT.
FOURTH FLOOR = 266.79 SQ.M = 2874 SQ.FT.
TOTAL = [illegible] SQ.M = 14391 SQ.FT.

SPECIFICATION:

1. ALL DIMENSIONS ARE IN MM UNLESS IT IS MENTIONED
2. ALL INTERNAL BRICK WALLS ARE 230 MM THICK AND EXTERNAL WALLS ARE 300 MM THICK UNLESS IT IS MENTIONED
3. ALL BRICKWORK PARTITIONS WALL OR CLOSING WALL IN THE FLOOR IS 125 MM THICK AND CLOSING WALL IN THE FLOOR IS 125 MM THICK
4. ALL CMU BLOCKS ARE AS PER IS 1161 [illegible]
5. ALL R.C.C. WORKS ARE AS PER [illegible]
6. ALL EXCAVATIONS [illegible]
7. [illegible]

SCHEDULE OF DOORS & WINDOWS

SL.NO.	TYPE	[illegible]	[illegible]	[illegible]	[illegible]	[illegible]	[illegible]
D1	[illegible]	[illegible]	[illegible]	[illegible]	[illegible]	[illegible]	[illegible]
D2	[illegible]	[illegible]	[illegible]	[illegible]	[illegible]	[illegible]	[illegible]
D3	[illegible]	[illegible]	[illegible]	[illegible]	[illegible]	[illegible]	[illegible]
W1	[illegible]	[illegible]	[illegible]	[illegible]	[illegible]	[illegible]	[illegible]

SCALE: 1:100

DATE: [illegible]

DRAWN BY: [illegible]

DECLARATION OF THE ARCHITECT:

I CERTIFY THAT ALL THE INFORMATION [illegible] SUBMITTED TO THE [illegible]

TANMAY CHAUDHURI

[illegible]

[illegible]

[illegible]

[illegible]

[illegible]

[illegible]

[illegible]