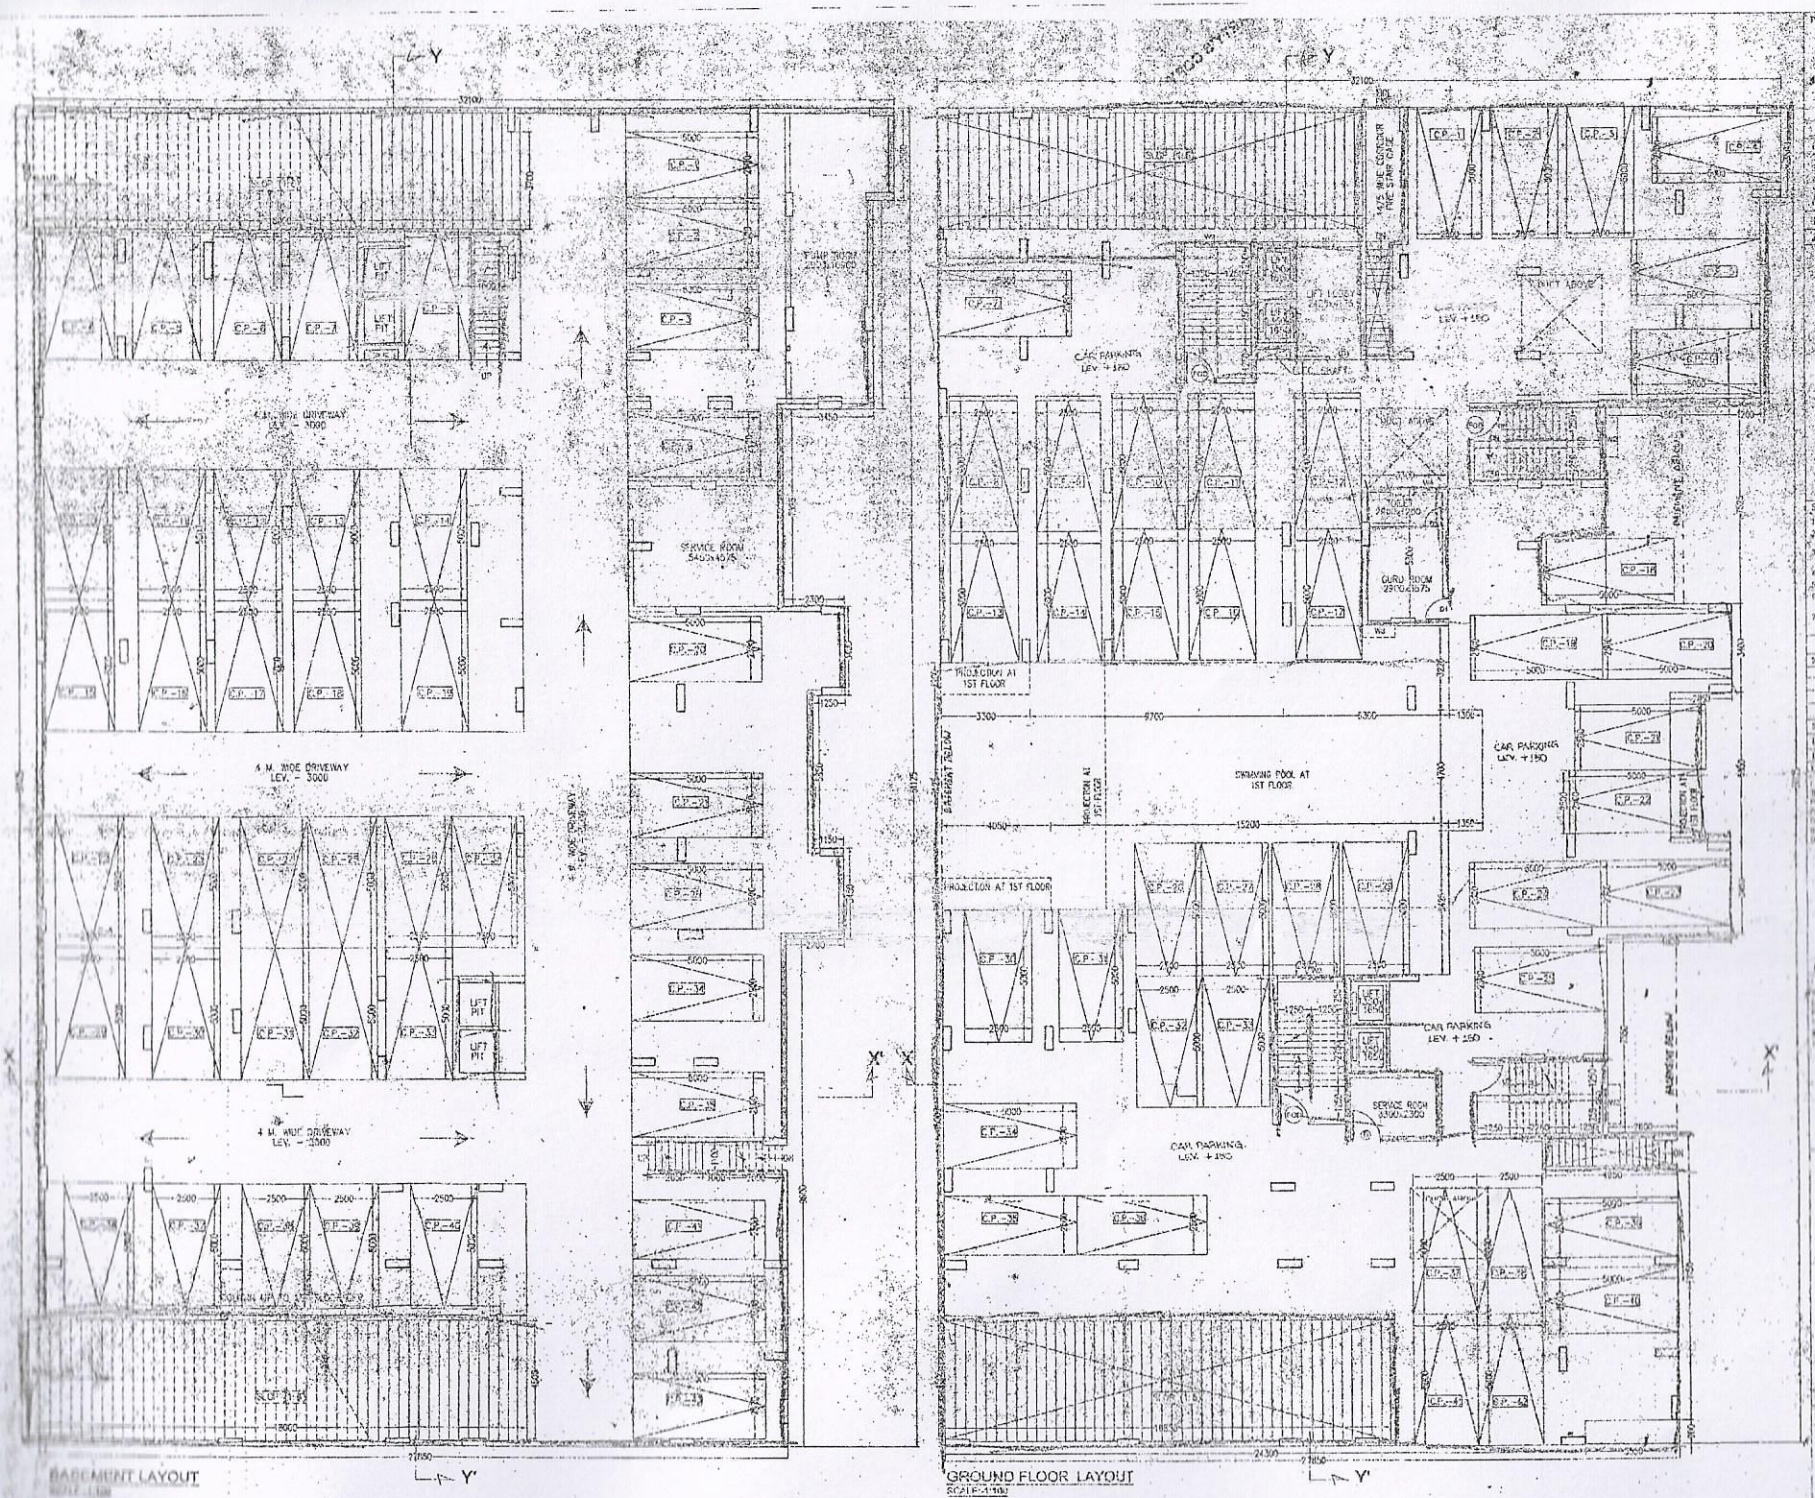

PROJECT:
PROPOSED G+14 & G+IV STORIED RESIDENTIAL BUILDING PLAN AT R.S. BUILDING NO.- 1221,1223,1226,1227,1248, A.R. KHATIAN NO.-1025,1030,1177,583,2005,2007,1134,1146,237, 654, 657,967,1024,1029,1245,1571, J.L. NO. -19, MOUZA THAKDARI, R.S. NO. -216 , TOUZI NO.- 10, WARD NO. -2 (NEW), P.S.-NEW TOWN, DIST.- 24 PGS. (N) UNDER BIDHANNAGAR MUNICIPAL CORPORATION. ESTUBLE SANCTION NO. N/A/1740 DATED 27.09.2018

GRAHAN MONDAL	1. MANGRAHA'S GRAMAHIR
2. TARAN MONDAL	2. SUNITA RANJAN DHAMAHIR
3. BISWANATH MONDAL	3. JOGA HARIJAN
4. SARADHAN MONDAL	4. PUSPARANI MONDAL
[illegible]	[illegible]
[illegible]	[illegible]

TITLE:- DRAWING FOR MUNICIPAL SANCTION

BLOCK A & B (GARAGE UNIT 2 - GROUND FLOOR)

- AREA STATEMENT :-

BASEMENT = [illegible] SQ.M.= 15003 SQ.FT.
GROUND FLOOR = [illegible] SQ.M.= 11264 SQ.FT.
FIRST FLOOR = 1074.11 SQ.M.= 11562 SQ.FT.
i) RESIDENTIAL = 896.02 SQ.M.= 9645 SQ.FT.
ii) BANQUET HALL = 178.09 SQ.M.= 1917 SQ.FT.
SECOND FLOOR = 1074.11 SQ.M.= 11562 SQ.FT.
THIRD FLOOR = 1074.11 SQ.M.= 11562 SQ.FT.
FOURTH FLOOR = 1074.11 SQ.M.= 11562 SQ.FT.
FIFTH FLOOR = 1074.11 SQ.M.= 11562 SQ.FT.
SIXTH FLOOR = 1074.11 SQ.M.= 11562 SQ.FT.
SEVENTH FLOOR = 1074.11 SQ.M.= 11562 SQ.FT.
EIGHTH FLOOR = 1074.11 SQ.M.= 11562 SQ.FT.
NINTH FLOOR = 1074.11 SQ.M.= 11562 SQ.FT.
TENTH FLOOR = 1074.11 SQ.M.= 11562 SQ.FT.
TOTAL = [illegible] SQ.M.= 140631 SQ.FT.

SPECIFICATION :-
1. ALL DIMENSIONS ARE IN MM UNLESS IT IS MENTIONED.
2. ALL EXTERNAL BRICK WALLS ARE 250 MM THICK AND INTERNAL 125 MM THICK UNLESS IT IS MENTIONED.
3. ALL BRICKWORK PLASTERING WORK ON OUTSIDE ARE IN 1:6 MIXING OF SUMENT PROPERLY AND DUTTOL WATERPROOFING CONTENTS WATER PROOFING.
4. ALL CIVIL WORKS ARE AS PER IS 1718 AND ALL REINFORCEMENT AS PER IS 1786 (HYD).
5. ALL R.C.C. WORKS ARE AS PER IS 456 (LATEST).
6. ALL MEASUREMENTS MENTIONED SHALL BE TAKEN AT THE TIME OF CONSTRUCTION OF SITE AND FIGURES GIVEN IN DRAWING.
7. DEPTH OF WATER RESERVOIR SHALL NOT BE MORE THAN THE DEPTH OF MAIN COLUMN (SUMP) OF [illegible]

SCHEDULE OF DOORS & WINDOWS

SL.NO.	TYPE	WIDTH	HEIGHT	SL.NO.	TYPE	WIDTH	HEIGHT
D1		1070	2100	D1	W	1500	1200
D2		970	2100	D2	W	1200	1200
D3		750	2100	D3	W	900	1200
				D4	W3	600	600

SCALE:-1:100
DATE: 01.07.2018
DRAWN BY
DISCLAIMER OF THE ARCHITECT

FOR M/S. ARCHITECTURAL
PROPRIETOR / AUTHORISED SIGNATORY

SIGNATURE OF THE STRUCTURAL ENGINEER

JAYANTA KUMAR SUNDAR
Structural Engineer

SIGNATURE OF THE GEOTECHNICAL ENGINEER

DECLARATION OF OWNER

GLS Realty Pvt. Ltd.
Director

SIGNATURE OF OWNER