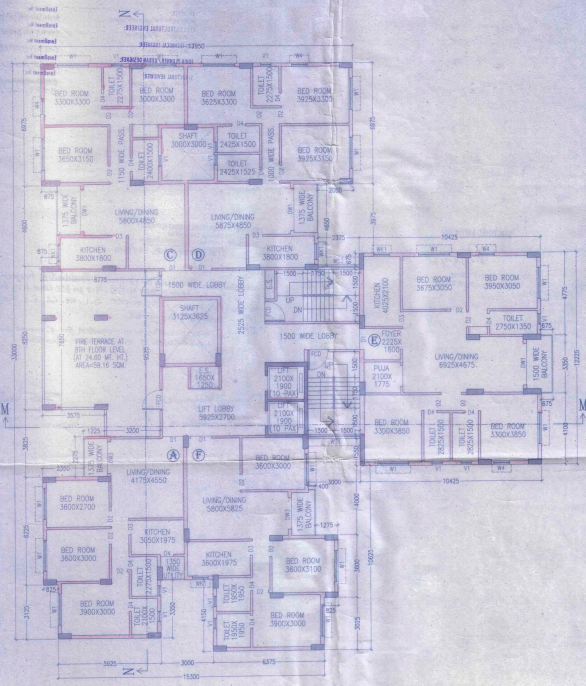

8TH FLOOR PLAN

BLOCK NO. - 11

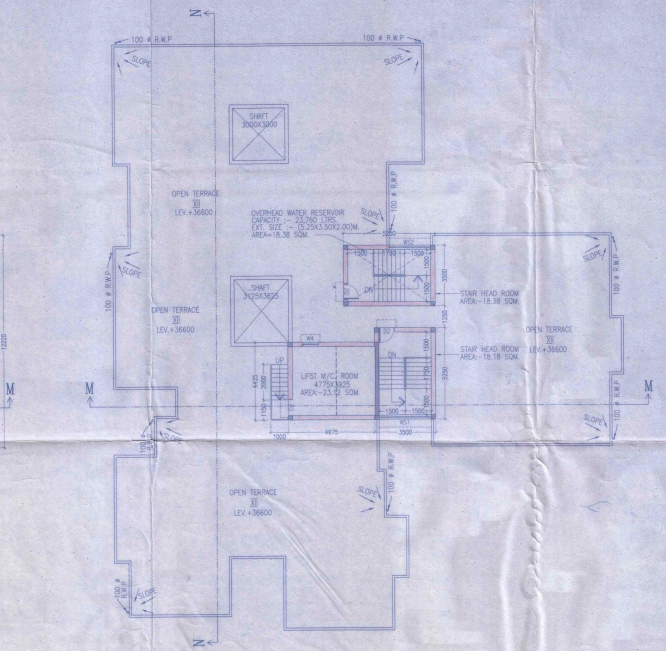

ROOF PLAN

BLOCK NO. - 11

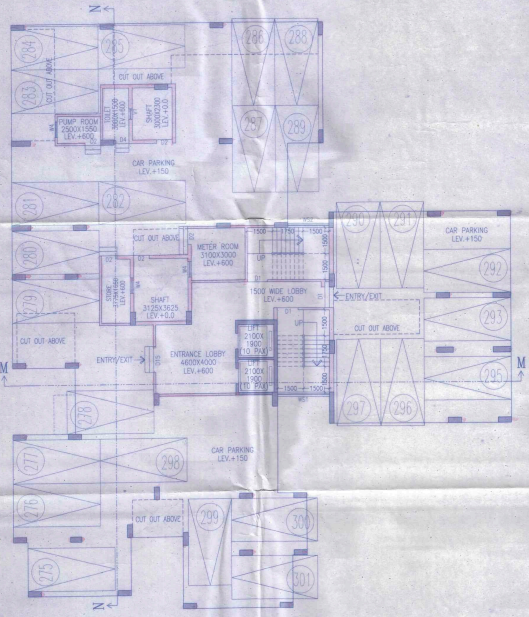

GROUND FLOOR PLAN

BLOCK NO. - 11

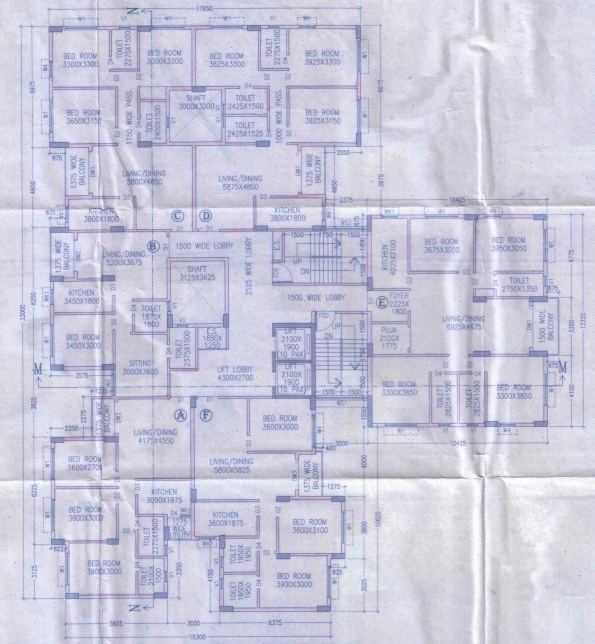

TYPICAL FLOOR PLAN

(3RD - 7TH & 9TH - 11TH FLOOR)

BLOCK NO. - 11

SCHEDULE OF DOORS & WINDOWS

TYPE	SILL	LINTEL	SIZE	TYPE	SILL	LINTEL	SIZE
D1	--	2100	1200X2100	W1	900	2100	1800X1200
D2	--	2100	900X2100	W2	900	2100	1500X1200
D3	--	2100	825X2100	W3	900	2100	1200X1200
D4	--	2100	750X2100	W4	900	2100	900X1200
DW1	--	2100	2400X2100	WC1	1050	2100	900X1050
DW2	--	2100	2100X2100	WC2	1050	2100	600X1050
DW3	--	2100	1800X2100	W51	900	2100	1800X1200
				W52	900	2100	1200X1200
				V1	1200	2100	600X900

SPECIFICATION OF BUILDING

1. ALL DIMENSIONS ARE IN MM.
2. 1ST CLASS CEMENT BRICK WORK IN SUPER STRUCTURE.
3. 125MTS MM THK 1ST CLASS BRICK WORK 1:4 WITH R.S. WIRE WIRE NETTING.
4. LEAN CONC. 1:3:6 WITH 16 MM COMM. GRADED STONECHIPS.
5. R.C.C. WORK FOR ROOF SLAB, LINTEL, BEAM, COLUMN ETC.
6. CEMENT SAND PLASTER 10 MM. THK. ON OUTSIDE & INSIDE WALLS ON 12 MM. & 6 MM. THK. IN CEILING & R.C.C. CHAJJA.
7. 25 MM. THK. I.P.S. FLOORING WITH NEAT CEMENT AT TOP INCL. SKIRTING.
8. A BRICK FLAT SOLING IN FLOORING & FOUNDATION.
9. MILD STEEL 1 BARS FOR COLUMNS, BEAMS, LINTELS & SLABS INCLUDING DISTRIBUTORS & BINDERS.
10. HIRE & LABOUR FOR SHUTTERING OF R.C.C. WORKS INCLUDING STRUT PROP. TO BE PLACED AS PER DIRECTION.
11. SANITARY & PLUMBING, FITTING & FINISH COMPLETE AS PER DIRECTION.
12. ALL OUTSIDE WALLS 200 MM. THK. IN INSIDE WALL 125 & 75 MM. THK. AS STATED WITH I.S.I. MARK WIRE NETTING & EVERY 3RD LAYER.

SIGNATURE OF OWNER

SMC INDIA LIMITED

Director

NAME OF OWNER :- S.M.C. INDIA LTD.

ADDRESS:- PODRA, BISHNUPUR, NORTH 24 PGS

PIN: 700135

CERTIFICATE OF ARCHITECT

I CERTIFY THAT ALL THE ARCHITECTURAL DRAWINGS OF THE PROJECT AT DAG NO. 850 TO 859, 874 TO 878, 880 TO 902, 907 TO 912, 917 TO 920 & 923 TO 926, KHATIAN NO. 164/3, OF MOUZA- BISHNUPUR, J. L. NO.-44, HAVE BEEN PREPARED BY ME COMPLYING WITH THE NEW TOWN KOLKATA PLANNING AREA (BUILDING) RULES, 2014. I ALSO CERTIFY THAT THE PLANS AND DRAWINGS PREPARED BY ME COMPLYING WITH ALL THE PROVISIONS REGARDING THE FIRE PROTECTION AS PER THE PREVAILING NATIONAL BUILDING CODE OF INDIA. I SHALL BE HELD RESPONSIBLE, IF ANY INCORRECT INFORMATION IS FURNISHED BY ME OR ANY VIOLATION OF PROVISIONS OF THESE RULES OR THE PREVAILING NATIONAL BUILDING CODE IS FOUND IN ANY OF THE DRAWINGS AND DOCUMENTS, SIGNED BY ME AND SUBMITTED TO THE SANCTIONING AUTHORITY FOR OBTAINING SANCTION.

Rajkumar Agarwal
Architect
Member of Council of Architecture CA / 94 / 17940

SIGNATURE OF ARCHITECT

RAJ KUMAR AGARWAL

COUNCIL REGISTRATION NO. CA/94/17940

ADDRESS:

RAJ AGRAWAL & ASSOCIATES

88, ROYD STREET (2ND FLOOR), KOLKATA- 16.

IT IS CERTIFIED THAT THE COMPREHENSIVE GEO-TECHNICAL REPORT OR SOIL INVESTIGATION HAS BEEN CONDUCTED FOR THE PURPOSE OF DESIGNING THE FOUNDATION AND OTHER STRUCTURES FOR THE PROPOSED CONSTRUCTION OF THE SAID BUILDING. THE FOUNDATION AND OTHER STRUCTURES HAVE BEEN DESIGNED ON THE BASIS OF THE SOIL INVESTIGATION REPORT AND THE SAFE BEARING CAPACITY OF THE SOIL AT THE DEPTH OF FOUNDATION HAS BEEN ASSUMED AS PER THE RECOMMENDATIONS MADE IN THE GEO-TECHNICAL REPORT.

ALOK ROY
BE (Civil), M.I.E. (India), M.G.S. (India), M.A.G.I. (U.K.), M.S.E. (India)
Chartered Geotechnical Engineer
No. GTEI - 94/2000 / 09 / 0023
Dr. Alok Roy Kolkata - 700 084

SIGN. OF GEO-TECHNICAL ENGINEER.

ALOK ROY

B.E.(CIVIL, MOS (SOIL MECH & FOUNDAN ENGG.), M.I.E. MASCE (I), M.A.G.I. (I) MRSC, ENG.(I) DIRECTOR

Enlistment No. :- GTE-I-EOO/09/00023 Exp. on 31/03/2020

ADDRESS:

6A MILAN PARK, KOL-84

CERTIFICATE OF STRUCTURAL ENGG.

CERTIFIED THAT, THE STRUCTURAL DRAWING & DESIGN OF BOTH FOUNDATION & SUPER STRUCTURE OF THE BUILDING / BUILDINGS HAS BEEN MADE CONSIDERING THE SOIL TEST REPORT, AS PER THE RULES AND REGULATIONS MADE UNDER THE ACT AND ALSO CONSIDERING ALL POSSIBLE LOADS, SEISMIC LOAD AND THE MOMENTS GENERATED BY THE PROPOSED STRUCTURE AS PER THE BUREAU OF INDIAN STANDARD AND NATIONAL BUILDING CODE OF INDIA AND CERTIFIED THAT IT IS SAFE & STABLE IN ALL RESPECT AND THESE PROVISIONS SHALL BE ADHERED TO DURING THE CONSTRUCTION.

SANJIV J. PAREKH
M.E. (STRUCTURE), F.I.E., F.I.V.E.
CHARTERED ENGINEER, M.I.E. NO.- I-41/2332-0
E.S.E. NO. 1547 / M.R.C.

SIGN. OF STRUCTURAL ENGINEER.

SANJIV J. PAREKH

M.E.(A.M.I.E. CIVIL) & M.S.C.E.

CHARTERED ENGINEER A.M.-053212 E.S.E.- 10401 K.M.C.

ADDRESS:

S.P.A. CONSULTANTS

33, GOSTHA CHARAN BISWAS ROAD, KOLKATA- 30

APER/NKDA/ 10/00021

SIGN. OF TOWN PLANNER OR URBAN DESIGNER.

SANJIB GUHA
STRUCTURAL CONSULTANTS
BSC, MCE, FIE, CENGG(I), FIV
Chartered Engineer No. A-M-053212-1/2
Kolkata Municipal Corporation Regn. No. 1547/M.R.C.

SIGN. OF STRUCTURAL REVIEWER.

TITLE :- BLOCK - 11 (G+XI)

GROUND FLOOR PLAN, TYPICAL FLOOR PLAN (3RD -7TH & 9TH-11TH), 8TH FLOOR PLAN & ROOF PLAN

PROJECT:-

PROPOSED G+XVIII STORIED (57.60 MT. HT.), G+XVII STORIED (54.60 MT. HT.), G+XVI STORIED (51.60 MT. HT.), G+XI STORIED (36.60 MT. HT.) RESIDENTIAL BUILDING & B+G+IV STORIED (18.60 MT. HT.) COMMERCIAL BUILDING FOR S.M.C. INDIA LTD. AT R. S. DAG. NO. 850 TO 859, 874 TO 878, 880 TO 902, 907 TO 912, 917 TO 920 & 923 TO 926, R. S. KHATIAN NO. 164/3, MOUZA - BISHNUPUR, J. L. NO. 44, UNDER RAJARHAT BISHNUPUR - II NO. GRAM PANCHAYET, NORTH 24 PARGANAS.

RAJ AGRAWAL & ASSOCIATES
ARCHITECTS,PLANNERS AND INTERIOR DESIGNERS
88, ROYD STREET (2ND FLOOR), KOLKATA-16.

DATE: 03.12.18	DRAWN: AGRAWAL/ SOMA	CHECKED	REV. DATE	SHEET NO.
SCALE: 1:100	JOB NO: AA/CH-164/ 3011	ARCHITECT		20 OF 40

FOR OFFICE USE ONLY