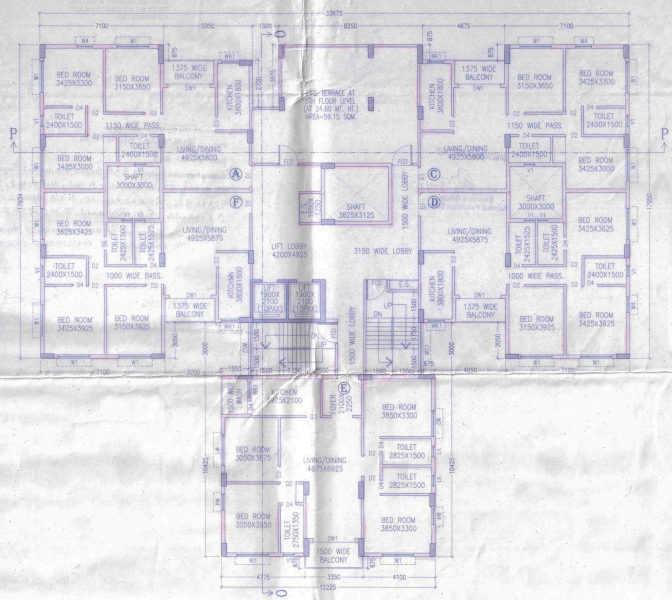

8TH FLOOR PLAN

BLOCK NO. - 12

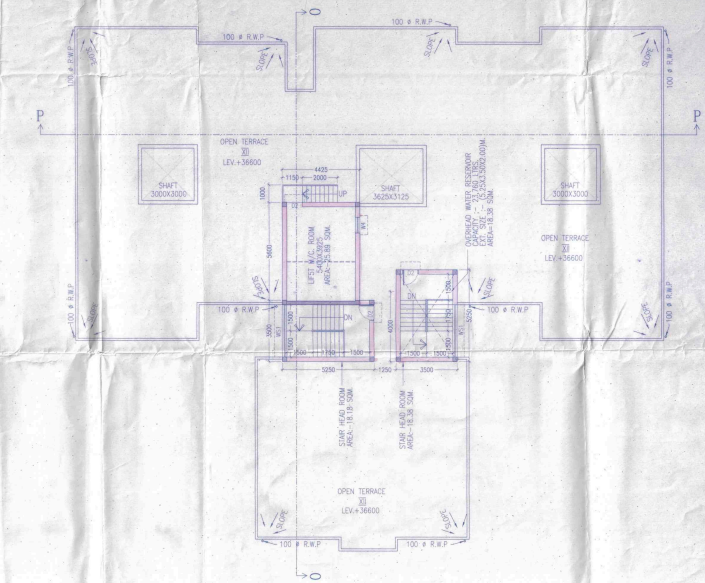

ROOF PLAN

BLOCK NO. - 12

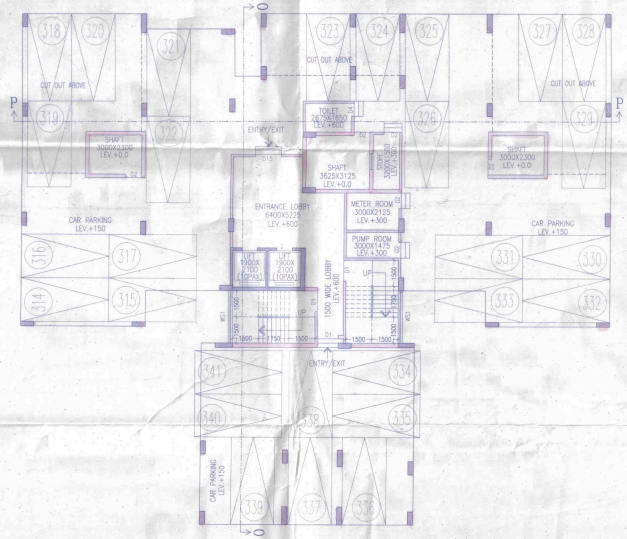

GROUND FLOOR PLAN

BLOCK NO. - 12

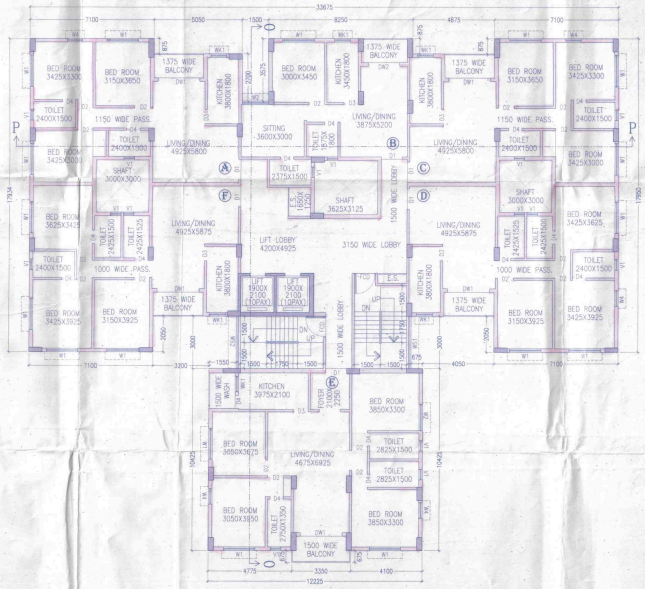

TYPICAL FLOOR PLAN

(3RD - 7TH & 9TH - 11TH FLOOR)

BLOCK NO. - 12

SCHEDULE OF DOORS & WINDOWS

TYPE	SILL	LINTEL	SIZE	TYPE	SILL	LINTEL	SIZE
D1	--	2100	1200X2100	W1	900	2100	1800X1200
D2	--	2100	900X2100	W2	900	2100	1500X1200
D3	--	2100	825X2100	W3	900	2100	1200X1200
D4	--	2100	750X2100	W4	900	2100	900X1200
DW1	--	2100	2400X2100	WK1	1050	2100	900X1050
DW2	--	2100	2100X2100	WK2	1050	2100	600X1050
DW3	--	2100	1800X2100	WS1	900	2100	1800X1200
				WS2	900	2100	1200X1200
				V1	1200	2100	600X900

SPECIFICATION OF BUILDING

1. ALL DIMENSIONS ARE IN MM.
2. 1ST CLASS CEMENT BRICK WORK IN SUPER STRUCTURE.
3. 125075 MM. THK. 1ST CLASS BRICK WORK 1:4 WITH R.B. WIRE MIX. NETTING.
4. 4 MM. CONC. 1:2:4 WITH 10 MM. DOWN GRADED STONECHIPS.
5. R.C.C. WORK FOR ROOF, SLAB, LINTEL BEAM, COLUMN(M-15).
6. CEMENT SAND PLASTER 10 MM. THK. ON OUTSIDE & INSIDE WALLS ON 12 MM. & 8 MM. THK. IN CEILING & R.C.C. CHAJJA.
7. 20 MM. THK. IPS. FLOORING WITH NEAT CEMENT AT TOP INCL. SKIRTING.
8. A BRICK FLAT SOLING IN FLOORING & FOUNDATION.
9. MILD STEEL T BARS FOR COLUMNS, BEAMS, LINTELS & SLABS INCLUDING DISTRIBUTORS & BINDERS.
10. HIRE & LABOUR FOR SHUTTERING OF R.C.C. WORKS INCLUDING STEEL PROP. TO BE PLACED AS PER DIRECTION.
11. SANITARY & PLUMBING FITTING & FIXING COMPLETE AS PER DIRECTION.
12. ALL OUTSIDE WALLS 200 MM. THK. & INSIDE WALL 125 & 75 MM. THK. AS STATED WITH H.B. WIRE NETTING IN EVERY 3RD LAYER.

SIGNATURE OF OWNER

S.M.C INDIA LIMITED
Pankaj Kumar Jatia
Director

NAME OF OWNER :- S.M.C. INDIA LTD.
ADDRESS:- PODRA, BISHNUPUR, NORTH 24 PGS
PIN:- 700135

CERTIFICATE OF ARCHITECT

I CERTIFY THAT ALL THE ARCHITECTURAL DRAWINGS OF THE PROJECT AT DAG NO. 850 TO 859, 874 TO 878, 880 TO 902, 907 TO 912, 917 TO 920 & 923 TO 926, KHATIAN NO. 164/3, OF MOUZA- BISHNUPUR, J. L. NO.-44, HAVE BEEN PREPARED BY ME COMPLYING WITH THE NEW TOWN KOLKATA PLANNING AREA (BUILDING) RULES, 2014. I ALSO CERTIFY THAT THE PLANS AND DRAWINGS PREPARED BY ME COMPLYING WITH ALL THE PROVISIONS REGARDING THE FIRE PROTECTION AS PER THE PREVAILING NATIONAL BUILDING CODE OF INDIA. I SHALL BE HELD RESPONSIBLE IF ANY INCORRECT INFORMATION IS FURNISHED BY ME OR ANY VIOLATION OF PROVISIONS OF THESE RULES OR THE PREVAILING NATIONAL BUILDING CODE IS FOUND IN ANY OF THE DRAWINGS AND DOCUMENTS, SIGNED BY ME AND SUBMITTED TO THE SANCTIONING AUTHORITY FOR OBTAINING SANCTION.

Rajkumar Agarwal
Architect
Member of Council of Architecture CA / 94 / 17940

SIGNATURE OF ARCHITECT

RAJ KUMAR AGARWAL
COUNCIL REGISTRATION NO. CA/94/17940
ADDRESS:
RAJ AGRAWAL & ASSOCIATES
88, ROYD STREET (2ND FLOOR), KOLKATA-16.

IT IS CERTIFIED THAT THE COMPREHENSIVE GEO-TECHNICAL REPORT ON SOIL INVESTIGATION HAS BEEN PREPARED BY ME FOR DESIGN AND EVALUATION OF THE FOUNDATION BY ANALYZING THE SOIL SAMPLE FOR ESTIMATING THE BEARING CAPACITY OF THE SOIL OR WHICH FOUNDATION HAS BEEN DESIGNED AND RECOMMENDED AND I HAVE ALSO CERTIFIED THAT THE DESIGN AND DETAILING OF THE FOUNDATION IS ACCORDANCE WITH THE RECOMMENDATION AT PARA NO. THAT FOUNDATION IS DESIGNED UP TO APPROPRIATE DEPTH THAT HAS BEEN PROPOSED IN THE GEO-TECHNICAL REPORT.

ALOK ROY
88, ROYD, WCE Civil & Flood. Engg.
Empanelled Geotechnical Engineer
Govt. of W.B.
No. 2759 - WDDO / 89 / 2003
4A, Mian Park, Kolkata - 700 084

SIGN. OF GEO-TECHNICAL ENGINEER.

ALOK ROY
B.E.(CIVIL, MCE (SOIL MECH. & FOUNDAT. ENGG.), M.I.E., M.ASCE, (I), M.IGS, C. ENG.(I) DIRECTOR
Enlistment No. : I-DTER-HIDCO/09/00003 Eng. of WB-HIDCO.
ADDRESS:
6A MILAN PARK, KOL-84

CERTIFICATE OF STRUCTURAL ENGG.

CERTIFIED THAT, THE STRUCTURAL DRAWING & DESIGN OF BOTH FOUNDATION & SUPER STRUCTURE OF THE BUILDING / BUILDINGS HAS BEEN MADE CONSIDERING THE SOIL TEST REPORT, AS PER THE RULES AND REGULATIONS MADE UNDER THE ACT AND ALSO CONSIDERING ALL POSSIBLE LOADS, SEISMIC LOAD AND THE MOMENTS GENERATED BY THE PROPOSED STRUCTURE AS PER THE BUREAU OF INDIAN STANDARD AND NATIONAL BUILDING CODE OF INDIA AND CERTIFIED THAT IT IS SAFE & STABLE IN ALL RESPECT AND THESE PROVISIONS SHALL BE ADHERED TO DURING THE CONSTRUCTION.

SANJIV J. PAREKH
M.E. (STRUCT), M.C.E., F.I.E.(I.),
C.ENG.(I.) MICE, M.I.E., F.I.V., F.I.P.E.(I.)
E.S.E. NO. 19-01 F.I.M.C.

SIGN. OF STRUCTURAL ENGINEER.

SANJIV J. PAREKH
M.E., A.M.I.E., CCENG.(I), M.S.C.E.
CHARTERED ENGINEER (A)-05212 CSE-11041 F.I.M.C.
ADDRESS:
S.P.A.- CONSULTANTS
5A, ASHOK CHANDRA MACHHE ROAD, KOLKATA-20.

TPER/10KDA/10/ 00021

SIGN. OF TOWN PLANNER OR URBAN DESIGNER.

SANJIB GUHA
STRUCTURAL CONSULTANT
BSC, BCE, LIE, Chartered Engineer
MEMBERSHIP No.-M-0000000000
MEMBERSHIP No.-000-1111
IEMC empanelled No.-000-1111

SIGN. OF STRUCTURAL REVIEWER.

TITLE :- BLOCK - 12 (G+XI)

GROUND FLOOR PLAN, TYPICAL FLOOR PLAN (3RD -7TH & 9TH-11TH), 8TH FLOOR PLAN & ROOF PLAN

PROJECT-

PROPOSED G+XVIII STORIED (57.60 MT. HT.), G+XVII STORIED (54.60 MT. HT.), G+XVI STORIED (51.60 MT. HT.), G+XI STORIED (36.60 MT. HT.) RESIDENTIAL BUILDING & B+G+IV STORIED (18.60 MT. HT.) COMMERCIAL BUILDING FOR S.M.C. INDIA LTD. AT R. S. DAG. NO. 850 TO 859, 874 TO 878, 880 TO 902, 907 TO 912, 917 TO 920 & 923 TO 926, R. S. KHATIAN NO. 164/3, MOUZA - BISHNUPUR, J. L. NO. 44, UNDER RAJARHAT BISHNUPUR - II NO. GRAM PANCHAYET, NORTH 24 PARGANAS.

RAJ AGRAWAL & ASSOCIATES
ARCHITECTS, PLANNERS AND INTERIOR DESIGNERS.
88, ROYD STREET (2ND FLOOR), KOLKATA-16.

DATE : 31.12.14	DRAFT / AMENDM. NO.NIL	CHECKED	REF. DATE	SHEET NO.
SCALE : 1:100	JOB NO. AR/01-448 / 2013	AMENDM.		11 OF 11

FOR OFFICE USE ONLY