3 ROOF PLAN
SCALE 1:100

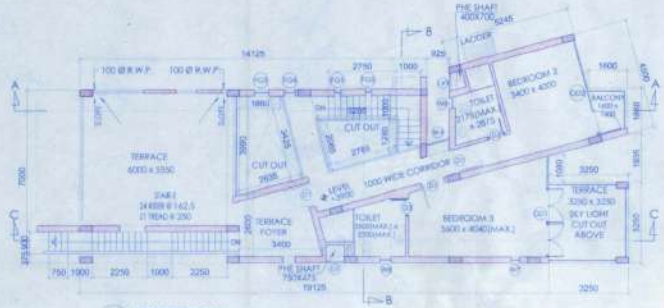

2 FIRST FLOOR PLAN
SCALE 1:100

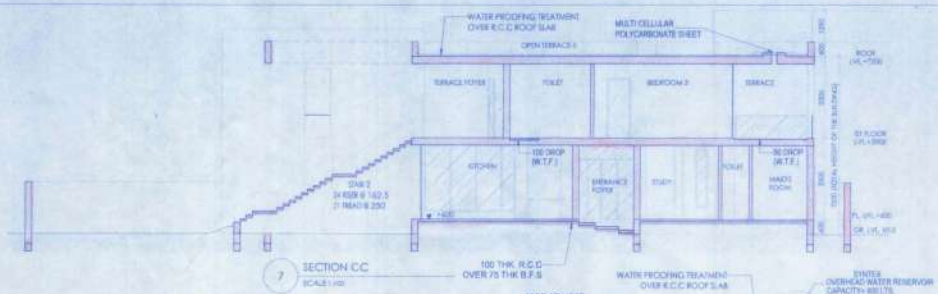

7 SECTION C-C
SCALE 1:100

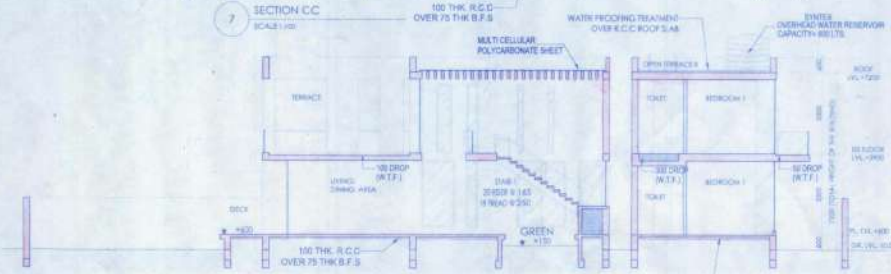

5 SECTION A-A
SCALE 1:100

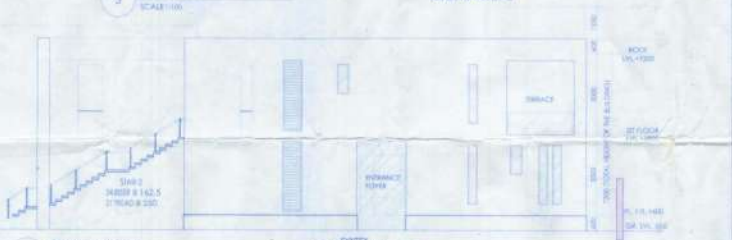

4 FRONT ELEVATION
SCALE 1:100

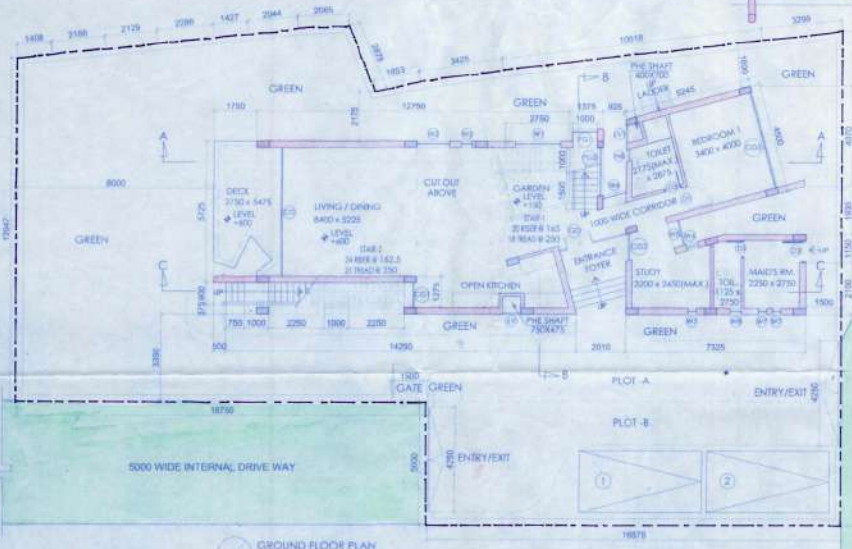

1 GROUND FLOOR PLAN
SCALE 1:100

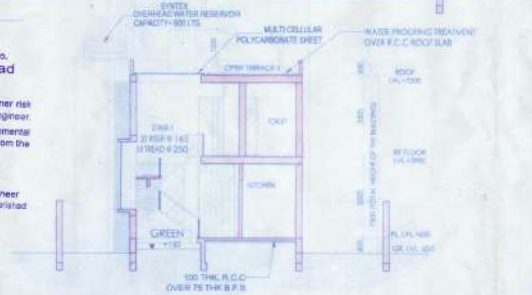

6 SECTION B-B
SCALE 1:100

Sheet No.
Birbhum Zilla Parishad

1) Structure stability lies upon the owner risk as per certificate of the Structural Engineer.
2) If necessary clearance for fire, environmental & approach road must be obtained from the appropriate authority.

May be vetted
Assistant Engineer
Birbhum Zilla Parishad

Vetted
District Engineer
Birbhum Zilla Parishad

KEY PLAN
SCALE NTS

SCHEDULE OF GLAZING

TYPE	MEASURED OPENING WIDTH	MEASURED OPENING HEIGHT	SILL HEIGHT	LINTEL HEIGHT	REMARKS
GD	1525	3000	-	3000	Curtain Glazing
GD1	1525	3000	-	3000	Curtain Glazing
GD2	1075	3000	-	3000	Curtain Glazing
GD3	6000	2875	125	3000	Curtain Glazing
FG	1000~375	2745	-	2745	Fixed Glazing
FG1	1075	1845	-	1845	Fixed Glazing
FG2	600	2800	-	2800	Fixed Glazing
FG3	450	2400	-	2400	Fixed Glazing
FG4	300	2400	-	2400	Fixed Glazing

SCHEDULE OF LOUVER

TYPE	MEASURED OPENING WIDTH	MEASURED OPENING HEIGHT	SILL HEIGHT	LINTEL HEIGHT	REMARKS
LV	750	2800	150	2950	Curtain Glazing
LV1	750	2400	550	2950	Louver

PROJECT TITLE:
PROPOSED RESIDENTIAL PROJECT "BONOCHHAYA" AT SANTINIKETAN,
MOUZA- KAMARPARA, J.L. NO. - 131,
KHATIAN NO. - 563,564
R.S. DAG NO - 344,347,348,350, 361-368, 371, 523-527,527/1063,347/1089,527/1109-527/1113 & 527/1115.
P.S - ILLAMBAZAR, DISTRICT - BIRBHUM

SUBTITLE:
GROUND FLOOR PLAN ,FIRST FLOOR PLAN, ROOF PLAN, FRONT ELEVATION, SECTION A-A ,B-B & C-C.

TITLE:
BAKUL - VILLA-34

SCALE : 1:100
DATE : 22.01.18
DRG. NO. : BAK-VILLA-34 / A0

SPECIFICATION :

1. ALL DIMENSIONS ARE IN MM.
2. AT ALL TIMES THE WRITTEN MEASUREMENTS SHOULD BE FOLLOWED. DRAWINGS SHOULD NOT BE SCALED.
3. INCASE OF ANY DISCREPANCY NOTICED IN THE DRAWINGS, IMMEDIATELY INFORM THE ARCHITECTS, BEFORE PROCEEDING WITH ANY WORK ON THAT PART.
4. REFER ONLY TO THE LATEST REVISED DRAWINGS.
5. STRUCTURAL MEMBER SIZES SHALL BE READ FROM STRUCTURAL DRAWINGS, BUT THEIR PLACEMENTS SHOULD BE AS PER ARCHITECTURAL DRAWINGS. IN CASE ANY DIFFERENCES BETWEEN ARCHITECTURAL & STRUCTURAL DRAWINGS IS NOTICED, IMMEDIATELY INFORM THE ARCHITECTS, BEFORE PROCEEDING WITH ANY WORK ON THAT PART.
6. DO NOT EXECUTE FRONT SIDE OF LIFT WALL TILL LIFT CAGE IS INSTALLED.
7. LIFT DOOR OPENING POSITION & SIZE AS PER LIFT MANUFACTURER'S DRAWINGS.
8. ALL SHOP DRAWINGS TO BE APPROVED BY THE ARCHITECT BEFORE EXECUTION AT SITE.
9. ALL INTERNAL WALLS ARE 125 MM AND EXTERNAL WALLS ARE 250 MM THICK, UNLESS OTHERWISE SPECIFIED.
10. R.L./LVL. STANDS FOR ARCHITECTURAL LEV. (AFTER FILLING) / F.C.C) AND S.LEV. STANDS FOR STRUCTURAL LEVEL.

SCHEDULE OF WINDOWS

TYPE	MEASURED OPENING WIDTH	MEASURED OPENING HEIGHT	SILL HEIGHT	LINTEL HEIGHT	REMARKS
W1	1800	2700	600	3300	Glass Window
W2	1200	2700	300	3000	Glass Window
W3	600	2700	300	3000	Glass Window
W4	900	2400	600	3000	Glass Window
W5	1200	2400	600	3000	Glass Window
W6	1200	2400	450	2850	Glass Window
W7	300	2400	450	2850	Glass Window
W8	450	1200	1650	2850	Glass Window

SCHEDULE OF DOORS

TYPE	MEASURED OPENING WIDTH	MEASURED OPENING HEIGHT	SILL HEIGHT	LINTEL HEIGHT	REMARKS
D1	1000	2700	-	3150	Flush Door
D2	900	2700	-	3150	Flush Door
D3	750	2700	-	3150	Flush Door
GD	2700	3000	-	3000	Glass Door
SD	1170	2400	-	3450	One Door
SD1	4000	3300	-	3300	Glass Door
SD2	1370	2400	-	3450	Two Door
SD3	4000	3000	-	3000	Glass Door
SD4	1000	2400	-	3450	One Door

DECLARATION OF OWNER

THE CERTIFIED THAT I HAVE GONE THROUGH THE WEST BENGAL MUNICIPALITY (BUILDING) RULES, 2007 AND ALSO UNDERTAKE TO ABIDE BY THOSE RULES DURING AND AFTER CONSTRUCTION OF THE BUILDING.

Hiland Projects Limited
Authorised Signatory
HILAND PROJECTS LTD.
SIGNATURE OF DEVELOPERS

CERTIFICATE OF STRUCTURAL STABILITY

WE HEREBY CERTIFY THAT THE FOUNDATION AND SUPER STRUCTURE OF THE BUILDING PROPOSED FOR CONSTRUCTION ON THE MOUZA- KAMARPARA, J.L. NO. - 131, KHATIAN NO. - 563, 564, R.S. DAG NO - 344, 347, 348, 350, 361 - 368, 371, 523 - 527,527/1063, 347/1089, 527/1109 - 527/1113 & 527/1115, HAVE BEEN SO DESIGNED BY MEGUS WILL MAKE SUCH FOUNDATION AND SUPER STRUCTURE SAFE IN ALL RESPECT INCLUDING THE CONSIDERATION OF BEARING CAPACITY AND SETTLEMENT OF SOIL ETC.

ARCHITECT:-
JUI MALLIK
COA REGN. NO.-CA/96/23840
SIGNATURE OF ARCHITECT
NAME, ADDRESS & EMPANELMENT NO.

SOMA KAZI
Chartered Civil Engineer
M / 108406 / 3
SIGNATURE OF STRUCTURAL ENGINEER
NAME, ADDRESS & EMPANELMENT NO.
ARCHITECTURAL CONSULTANTS

aan DESIGN STUDIO

STRUCTURAL CONSULTANTS

STRUCTURAL ENGINEER :
POSEIDON ENGINEERING SERVICES

DEVELOPERS
HILAND PROJECTS LTD.

Sheet No.
Birbhum Zilla Parishad

1) Structure stability lies upon the owner risk as per certificate of the Structural Engineer.
2) If necessary clearance for fire, environmental & approach road must be obtained from the appropriate authority.

May be vetted
Assistant Engineer
Birbhum Zilla Parishad

Vetted
District Engineer
Birbhum Zilla Parishad

APPROVED

Bodhan
Illambazar Gram Panchayet