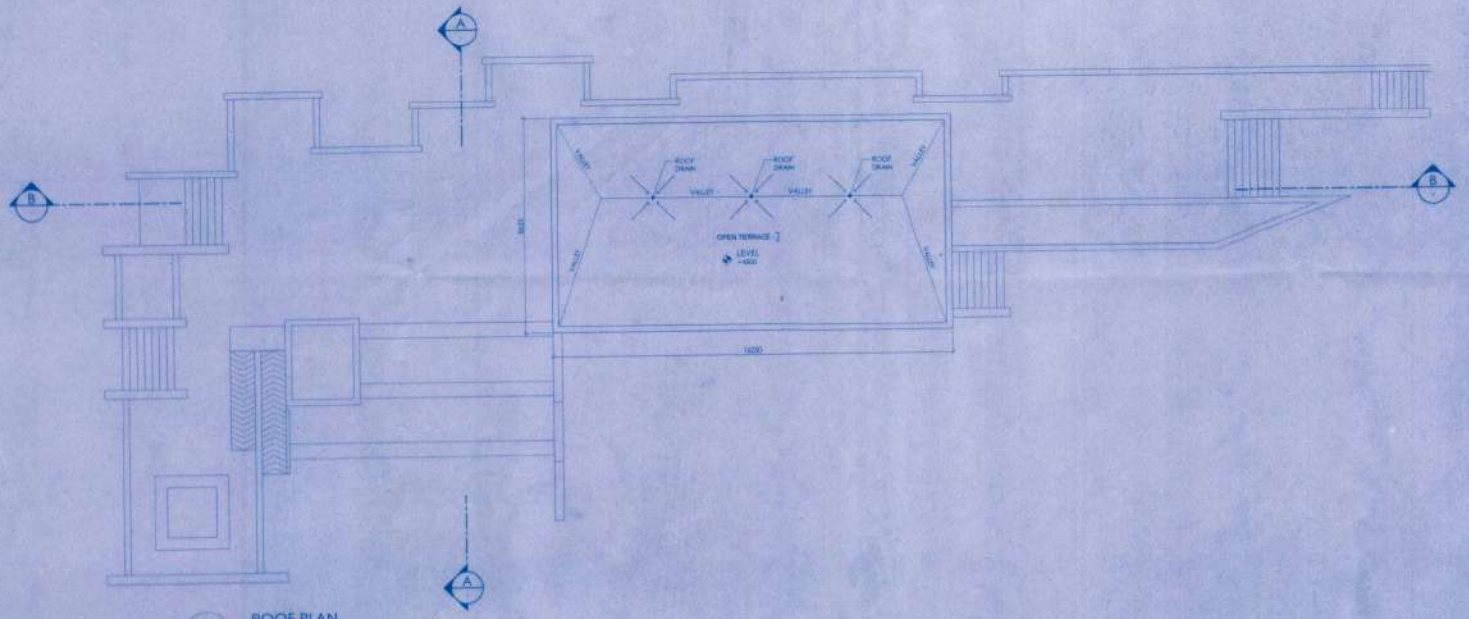

2 ROOF PLAN
SCALE 1:100

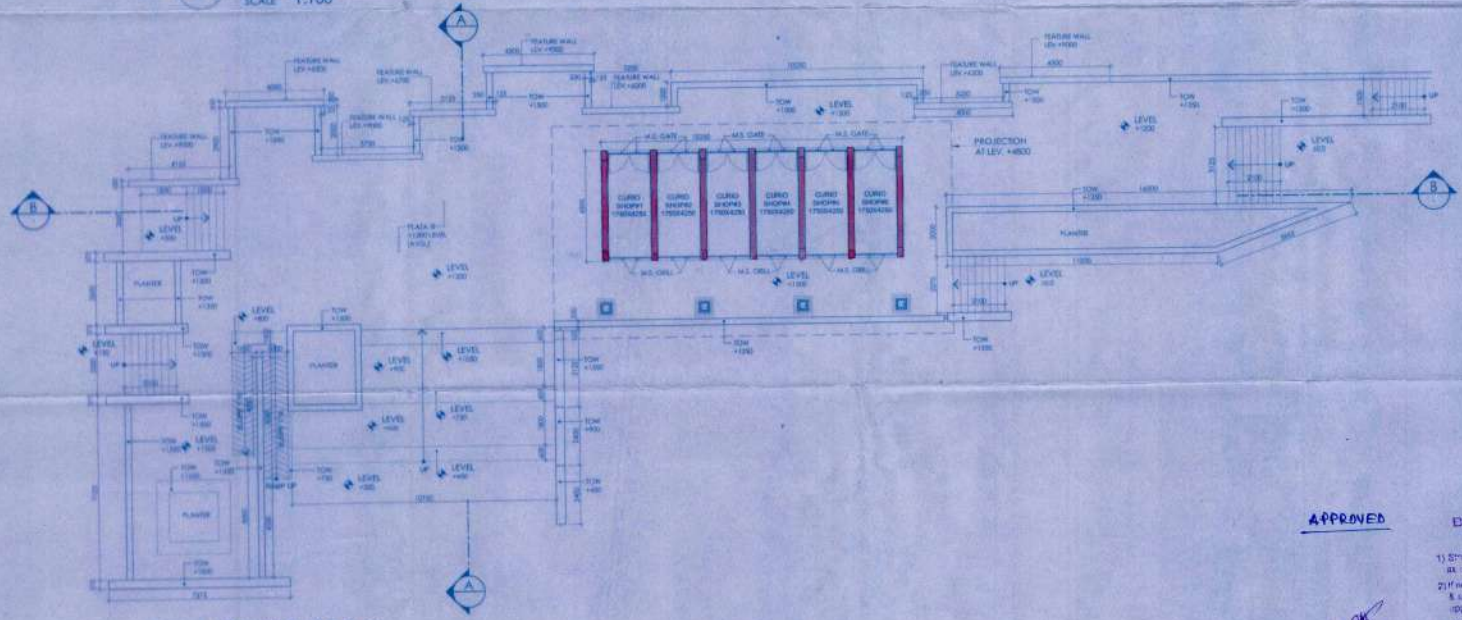

1 GROUND FLOOR PLAN
SCALE 1:100

APPROVED

Sheet No.
Birbhum Zilla Parishad

1) Structure stability lies upon the owner risk as per certificate of the Structural Engineer.
2) If necessary clearance for fire environmental & any such road must be obtained from the appropriate authority.

Prodhan
Bambazar Gram Panchayet

May be vetted
Assistant Engineer
Birbhum Zilla Parishad

Vetted
District Engineer
Birbhum Zilla Parishad

PROJECT TITLE:
PROPOSED RESIDENTIAL PROJECT "BONOCHHAYA" AT SANTINIKETAN, MOUZA- KAMARPARA, J.L. NO. - 131, KHATIAN NO. - 563,564
R.S. DAG NO - 344,347,348,350, 361-368, 371, 523-527,527/1063,347/1089,527/1109-527/1113 & 527/1115.
P.S - ILLAMBAZAR, DISTRICT - BIRBHUM

SUBTITLE:
GROUND FLOOR PLAN & ROOF PLAN.

TITLE: PLAZA

SCALE : 1:100
DATE : 21.10.17
DRG. NO. : SAN / PLAZA / AN

SPECIFICATION:

1. ALL DIMENSIONS ARE IN MM.
2. ALWAYS THE WRITTEN MEASUREMENTS SHOULD BE FOLLOWED. DRAWINGS SHOULD NOT BE SCALED.
3. INCASE OF ANY DISCREPANCY NOTICED IN THE DRAWINGS, IMMEDIATELY INFORM THE ARCHITECTS, BEFORE PROCEEDING WITH ANY WORK ON THAT PART.
4. REFER ONLY THE LATEST REVISED DRAWINGS.
5. STRUCTURAL MEMBER SIZES SHALL BE READ FROM STRUCTURAL DRAWINGS, BUT THEIR PLACEMENTS SHOULD BE AS PER ARCHITECTURAL DRAWINGS. IN CASE ANY DIFFERENCES BETWEEN ARCHITECTURAL & STRUCTURAL DRAWINGS IS NOTICED IMMEDIATELY INFORM THE ARCHITECTS, BEFORE PROCEEDING WITH ANY WORK ON THAT PART.
6. DO NOT EXECUTE FRONT SIDE OF LIFT WALL TILL LIFT CAGE IS INSERTED.
7. LIFT DOOR OPENING POSITION & SIZE AS PER LIFT MANUFACTURER'S DRAWINGS.
8. ALL SHOP DRAWINGS TO BE APPROVED BY THE ARCHITECT BEFORE EXECUTION AT SITE.
9. ALL INTERNAL WALLS ARE 125 MM AND EXTERNAL WALLS ARE 250 MM THICK, UNLESS OTHERWISE SPECIFIED.
10. X LEV. STANDS FOR ARCHITECTURAL LEV. (AFTER FILLING / F.C.C.) AND X LEV. STANDS FOR STRUCTURAL LEVEL.

DECLARATION OF OWNER

THE CERTIFIED THAT I HAVE GONE THROUGH THE WEST BENGAL MUNICIPALITY (BUILDING) RULES, 2007, AND ALSO UNDERTAKE TO ABIDE BY THOSE RULES DURING AND AFTER CONSTRUCTION OF THE BUILDING.

SIGNATURE OF OWNERS

Hiland Projects Limited
Authorised Signatory
HILAND PROJECTS LTD.

SIGNATURE OF DEVELOPERS

CERTIFICATE OF STRUCTURAL STABILITY

WE HEREBY CERTIFY THAT THE FOUNDATION AND SUPER STRUCTURE OF THE BUILDING PROPOSED FOR CONSTRUCTION ON THE MOUZA- KAMARPARA, J.L. NO. - 131, KHATIAN NO. - 563,564, R.S. DAG NO - 344, 347, 348, 350, 361 - 368, 371, 523 - 527, 527/1063, 347/1089, 527/1109 - 527/1113 & 527/1115, HAVE BEEN SO DESIGNED BY MEUS WILL MAKE SUCH FOUNDATION AND SUPER STRUCTURE SAFE IN ALL RESPECT INCLUDING THE CONSIDERATION OF BEARING CAPACITY AND SETTLEMENT OF SOIL ETC.

ARCHITECT:
JUI MALLIK
COARSON NO. CA/06/23840

SIGNATURE OF ARCHITECT
NAME, ADDRESS &
EMPANELMENT NO.

SOMA KAZI
Chartered Civil Engineer
M / 108600 / 3

SIGNATURE OF STRUCTURAL ENGINEER
NAME, ADDRESS &
EMPANELMENT NO.

ARCHITECTURAL CONSULTANTS

ABIN DESIGN STUDIO

STRUCTURAL CONSULTANTS

STRUCTURAL ENGINEER:
POSEIDON ENGINEERING SERVICES
33/B HINDUSTHAN ROAD
KOLKATA - 700029
E-mail : [illegible]@yahoo.co.in

DEVELOPERS

HILAND PROJECTS LTD.
225 C, A.J.C. Bose Road, 4th Floor
Kolkata - 700020
Phone No.: (033) 2283 9015-17
Fax No. 91-33-2288 2148
W : www.hilandpro.com

पनछाया