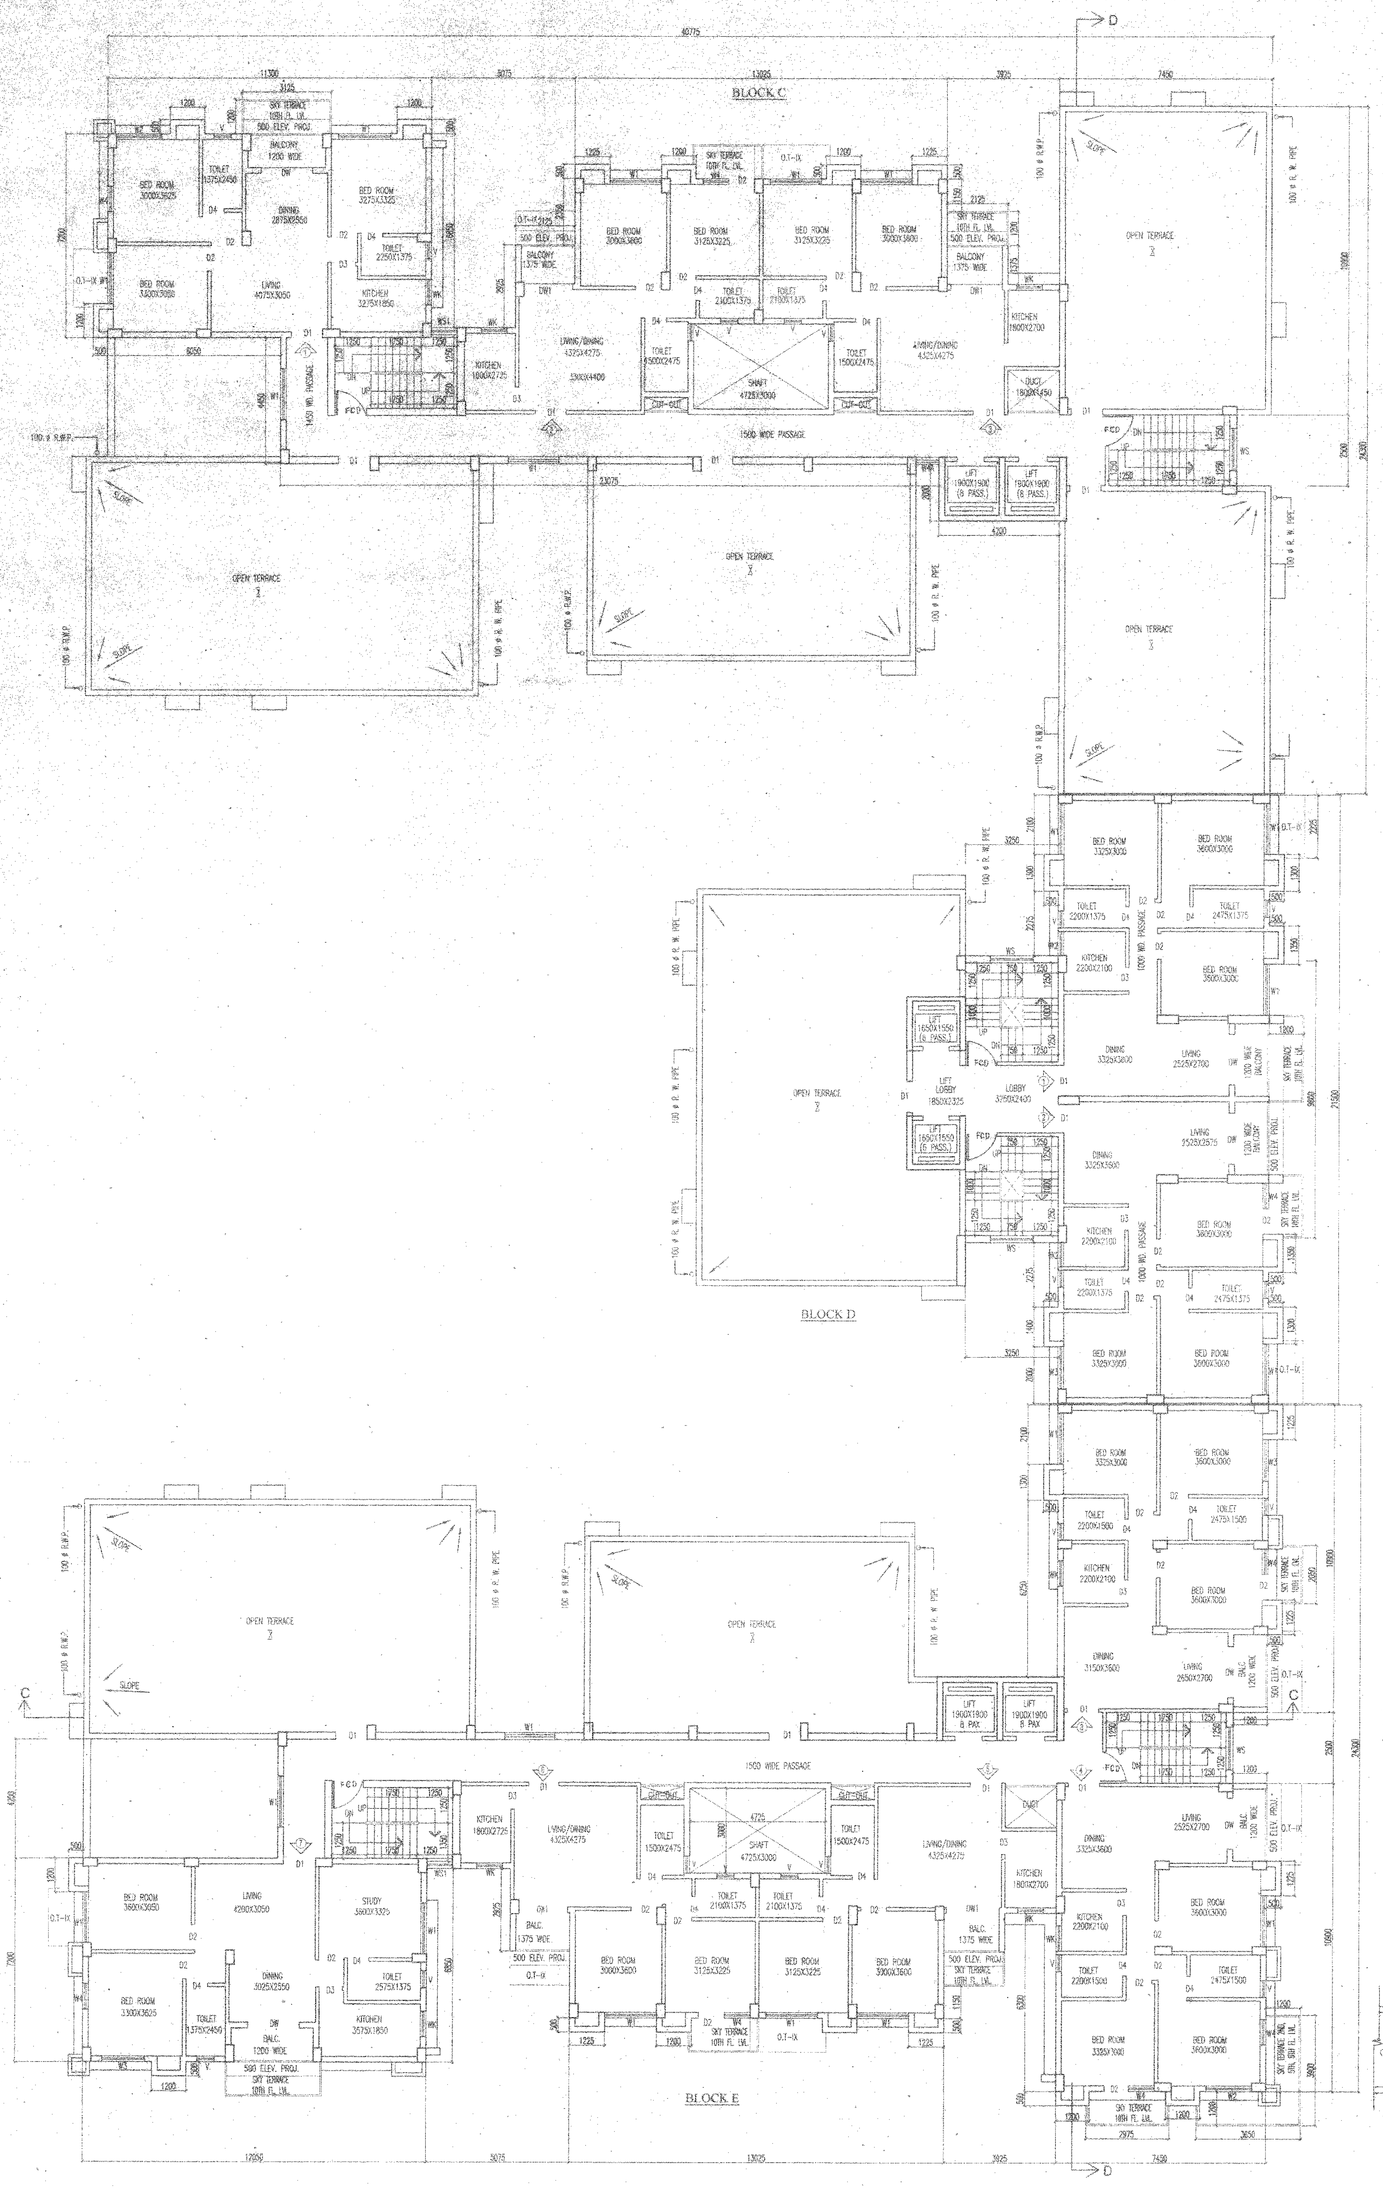

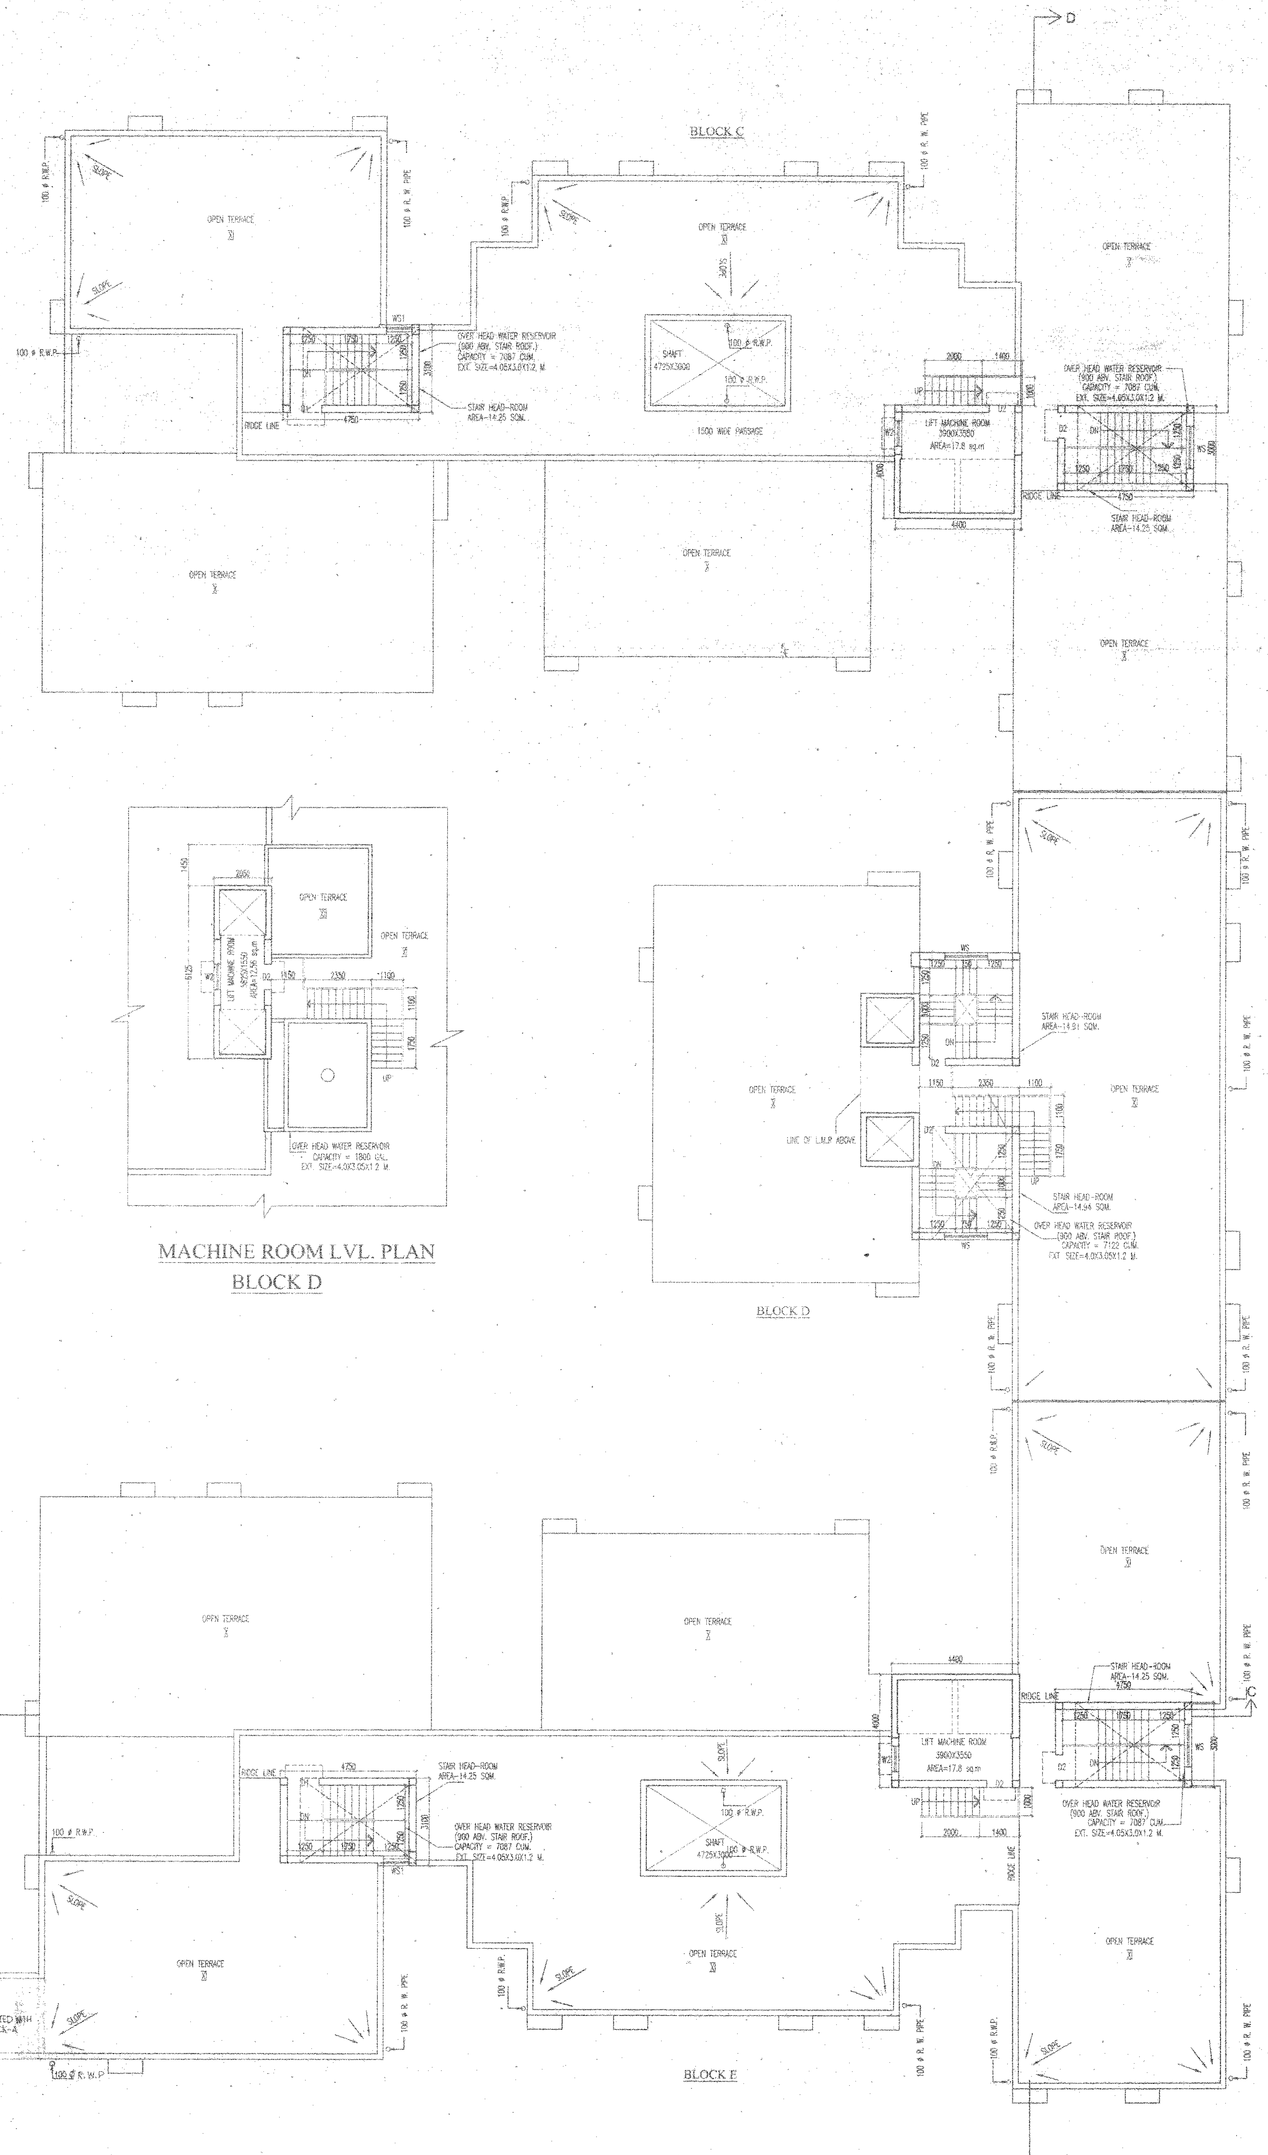

APPROVAL OF S.A.E.

FOR OFFICE USE ONLY

SCHEDULE OF DOORS & WINDOWS

TYPE	SILL	LINTEL	SIZE	TYPE	SILL	LINTEL	SIZE
D1	-	2100	1150X2100	WF	900	2100	1150X1200
D	-	2100	1200X2100	W2	600	2100	1800X1200
D'	-	2100	1350X2100	W3	900	2100	1350X1200
D2	-	2100	1150X2100	W4	1800	2100	1950X1200
D1A1	-	2100	1050X2100	W4A	600	2100	1650X1200
D3	-	2100	1800X2100	W5	1050	2100	900X1050
D5	-	1500	4250X2100	W4A	1050	2100	2250X1200
D4	-	2100	750X2100	W2	750	2100	900X1200
D6	-	2100	1200X2100	W1	600	2100	1200X1200
UW1	-	2100	1725X2100	W7	900	2100	1050X1200
				V	1200	2100	600X900
				W	1200	2100	1500X900
				W1	1200	2100	1200X1200;1200

SPECIFICATION OF BUILDING

1. ALL DIMENSIONS ARE in MM.
2. 1ST CLASS 4TMONT BRICK WORK IN SUPER STRUCTURE.
3. 125MM THK. 1ST CLASS BRICK WORK 1:4 WITH RUE. MIRC. MIFE RATING
4. LEAN CONC. 1:3:6 WITH 10 MM DOWN GRADE STONECHIPS
5. R.C.C. WORK FOR WALL, SLAB, BEAM, LINTEL, COLUMN=1:1.
6. CEMENT SAND PLASTER 15 MM. THK. ON OUTSIDE & INSIDE WALLS ON 12 MM. & 6 MM. THK. IN CEILING & R.C.C. CHAJJA.
7. 20 MM. THK. I.P.S. FLOORING WITH NEAT CEMENT AT TOP INCL. SKIRTING
8. A BRICK FLAT SOLING AS FLOORING & FOUNDATION.
9. MILD STEEL T ZEMPS FOR COLUMNS, BEAMS, LINTELS IN SLABS INCLUDING DECORATIONS & ANCHORS.
10. RIBS @ 1.5MEAS FOR SHUTTERING OF R.C.C. WORKS INCLUDING STOUT PROP TO BE PLACED AS PER DIRECTION.
11. SANITARY & PLUMBING, FITTING & FIXING COMPLETE AS PER DIRECTION
12. ALL OUTDOOR WALLS 250 MM. THK. & INSIDE WALL 125 & 75 MM. THK. AS STATED WITH I.S. MARK MATTING IN EVERY 3RD LAYER.

CERTIFICATE OF OWNER

CERTIFIED THAT I HAVE DONE TRANSFER THE BUILDING RULES OF RAJARHAT GOPALPUR MUNICIPALITY AND ACTS UNDERTAKEN TO ABIDE BY THOSE RULES DURING AND AFTER CONSTRUCTION OF THE BUILDING.

BRL Estates LLP
Designated Partner

SIGNATURE OF OWNER
NAME OF OWNER :- BRL ESTATES LLP

CERTIFICATE OF STRUCTURAL STABILITY

WE HEREBY CERTIFY THAT THE FOUNDATION AND SUPERSTRUCTURE OF THE BUILDING PROPOSED FOR CONSTRUCTION ON J.L. NO.-2, R.S. DAG NOS. 3456, 3456 & 3414(P), KHANIAN MZE-BLDR, P.S. BUHANIS, MOUZA -GOPALPUR, DIST.-NORTH 24 PARGANAS, UNDER RAJARHAT GOPALPUR MUNICIPALITY, WARD NO.-9, HOLDING- 700136 HAVE BEEN SO DESIGNED BY ME/US AS WILL MAKE SUCH FOUNDATION AND SUPER STRUCTURE SAFE IN ALL RESPECT INCLUDING THE CONSIDERATION OF BEARING CAPACITY AND SETTLEMENT OF SOIL ETC.

Rajkumar Agarwal
Architect
Member of Council of Architecture CA/ 84 / 17944

SIGNATURE OF I.E.A
SANTANU AGARWAL
COUNCIL REGISTRATION NO. CA/84/17940
ADDRESS:
RAJ AGARWAL & ASSOCIATES
86, ROYD STREET (2ND FLOOR), KOLKATA-16.

SIGNATURE OF STRUCTURAL ENGINEER
SUKOY J PARIDA
M.E., M.I.E. (IDNG)); M.S.C.E.
CHARTERED ENGINEER A.M.-055212 E.S.E.-104(I) K.M.C.
ADDRESS:
S.P.A. CONSULTANTS
53, JUSTICE CHANDRA MADHAB ROAD, KOLKATA-20.

SIGNATURE OF GEO-TECHNICAL ENGINEER
ALOK ROY
B.E.CIVIL, MSE (SOIL MECH. & FOUNDAN ENGG.) M.I.E. M.ASCE (I), M.A.C.E. (I) M.IGS., ENG.(I) DIRECTOR
Empanelment No. : 009/G.T. Engg. of Rajpur-Sonarpur Municipality
ADDRESS:
6A MILAN PARK, KOL-84

REF. BLOCK-C&E

10TH FLOOR PLAN & ROOF PLAN

PROJECT
PLAN OF PROPOSED B+G+X STORIED (33.20 MT. HT.) BUILDING AT R.S. & L.R. DAG NOS. 4280(P),4281,4282,4283,4284 AND KHATIANNOS.-2983\1,2891\1,3030\6, 3006\1,3153\2,2124;1410\2,J.L. NO.-2,MOUZA -GOPALPUR,P.S. AIRPORT,DIST.-NORTH 24 PARGANAS, UNDER RAJARHAT GOPALPUR MUNICIPALITY, KOLKATA-700136

The Plan is Presently approved subject to the changes as marked and on compliance of recommendation issued.
Chairman Chief Officer
Fire prevention & Life Safety Services
W.B. Fire & Emergency Services
Govt. of West Bengal

DATE	JOB. NO.	DRAWN	CHECKED	SHEET NO.
6.4.16	ARCH/2016/519/1	BARMAN	SAHOLA	4 OF 6

SCALE 1:100

ARCHITECT
RAJ AGARWAL & ASSOCIATES
86,ROYD STREET,KOLKATA-16