NO. OF PROVIDED CAR PARKING SPACE : 15 NOS.(COVERED)
: 19 NOS.(OPEN)

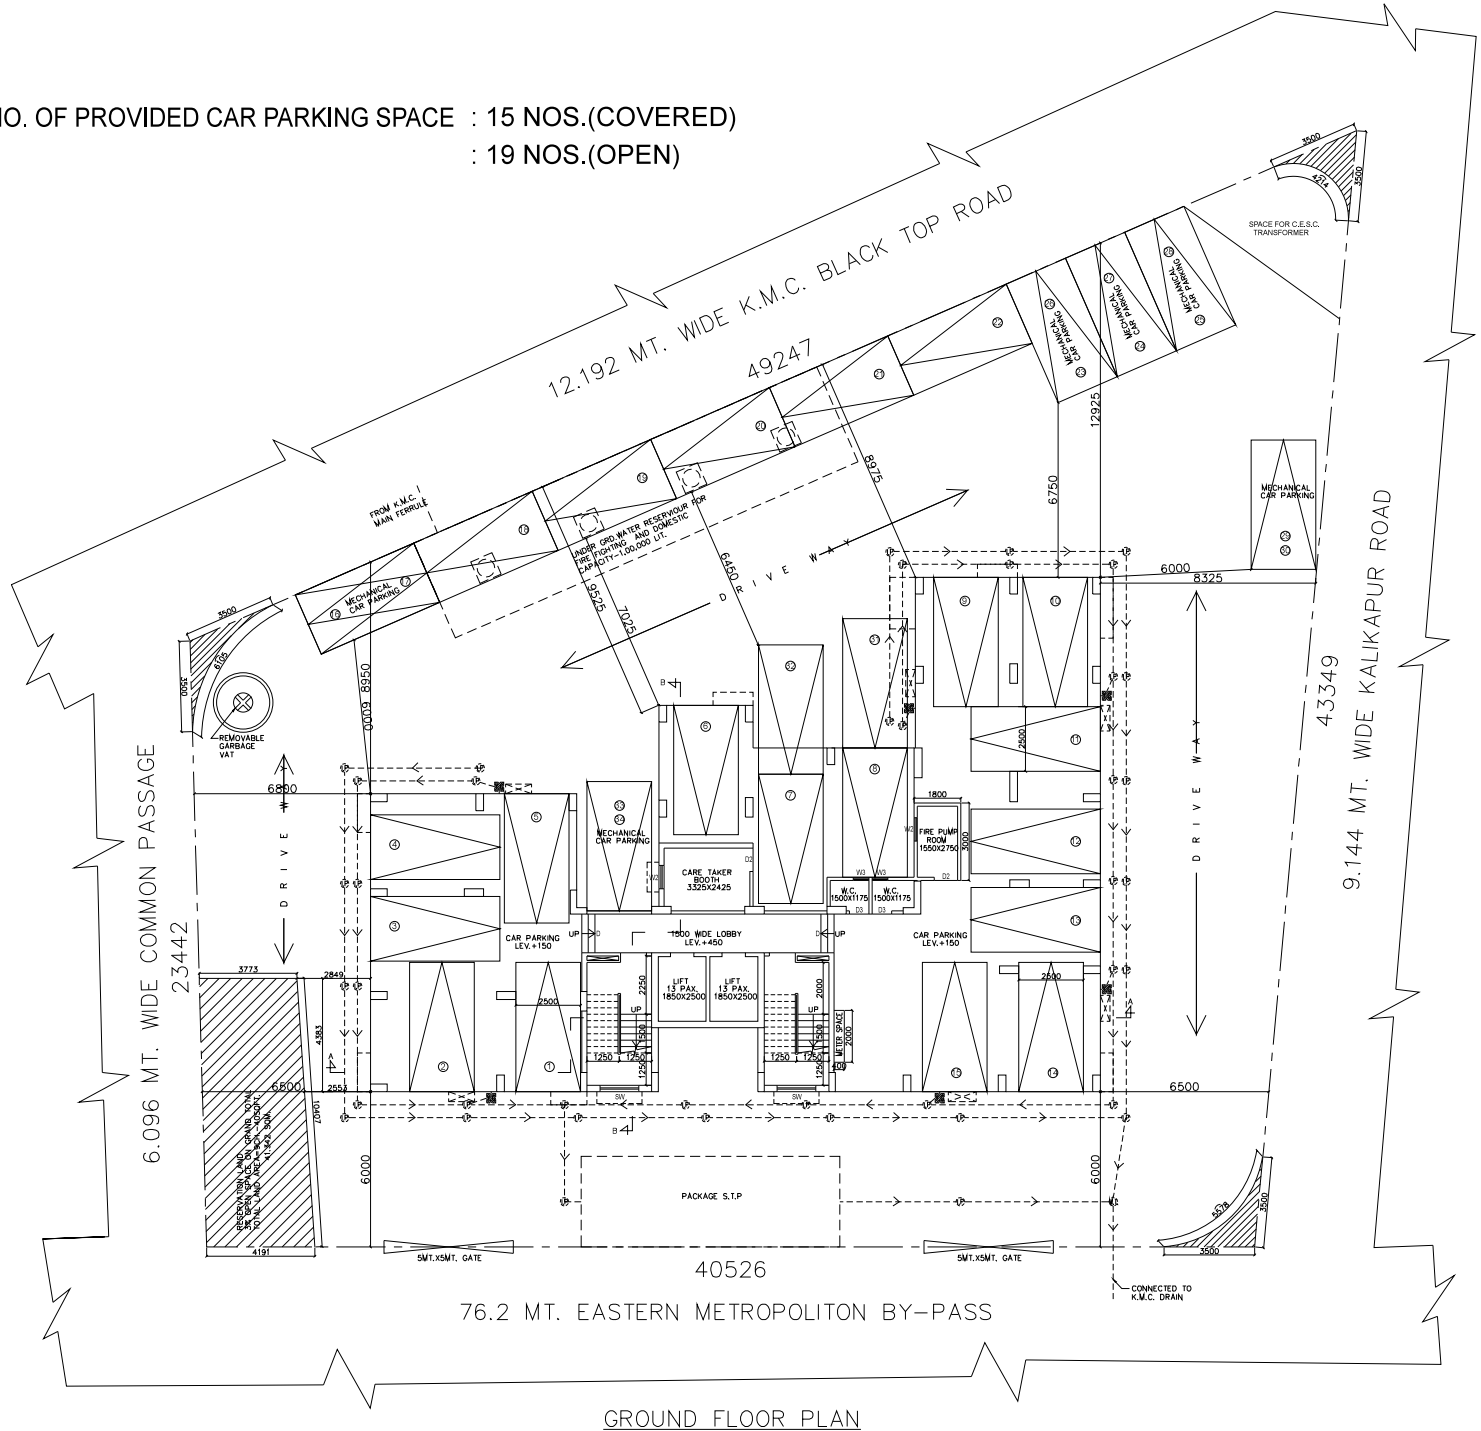


GROUND FLOOR PLAN

AMBIENT WINDS