SECTION THROUGH "A-A"

SECTION THROUGH "B-B"

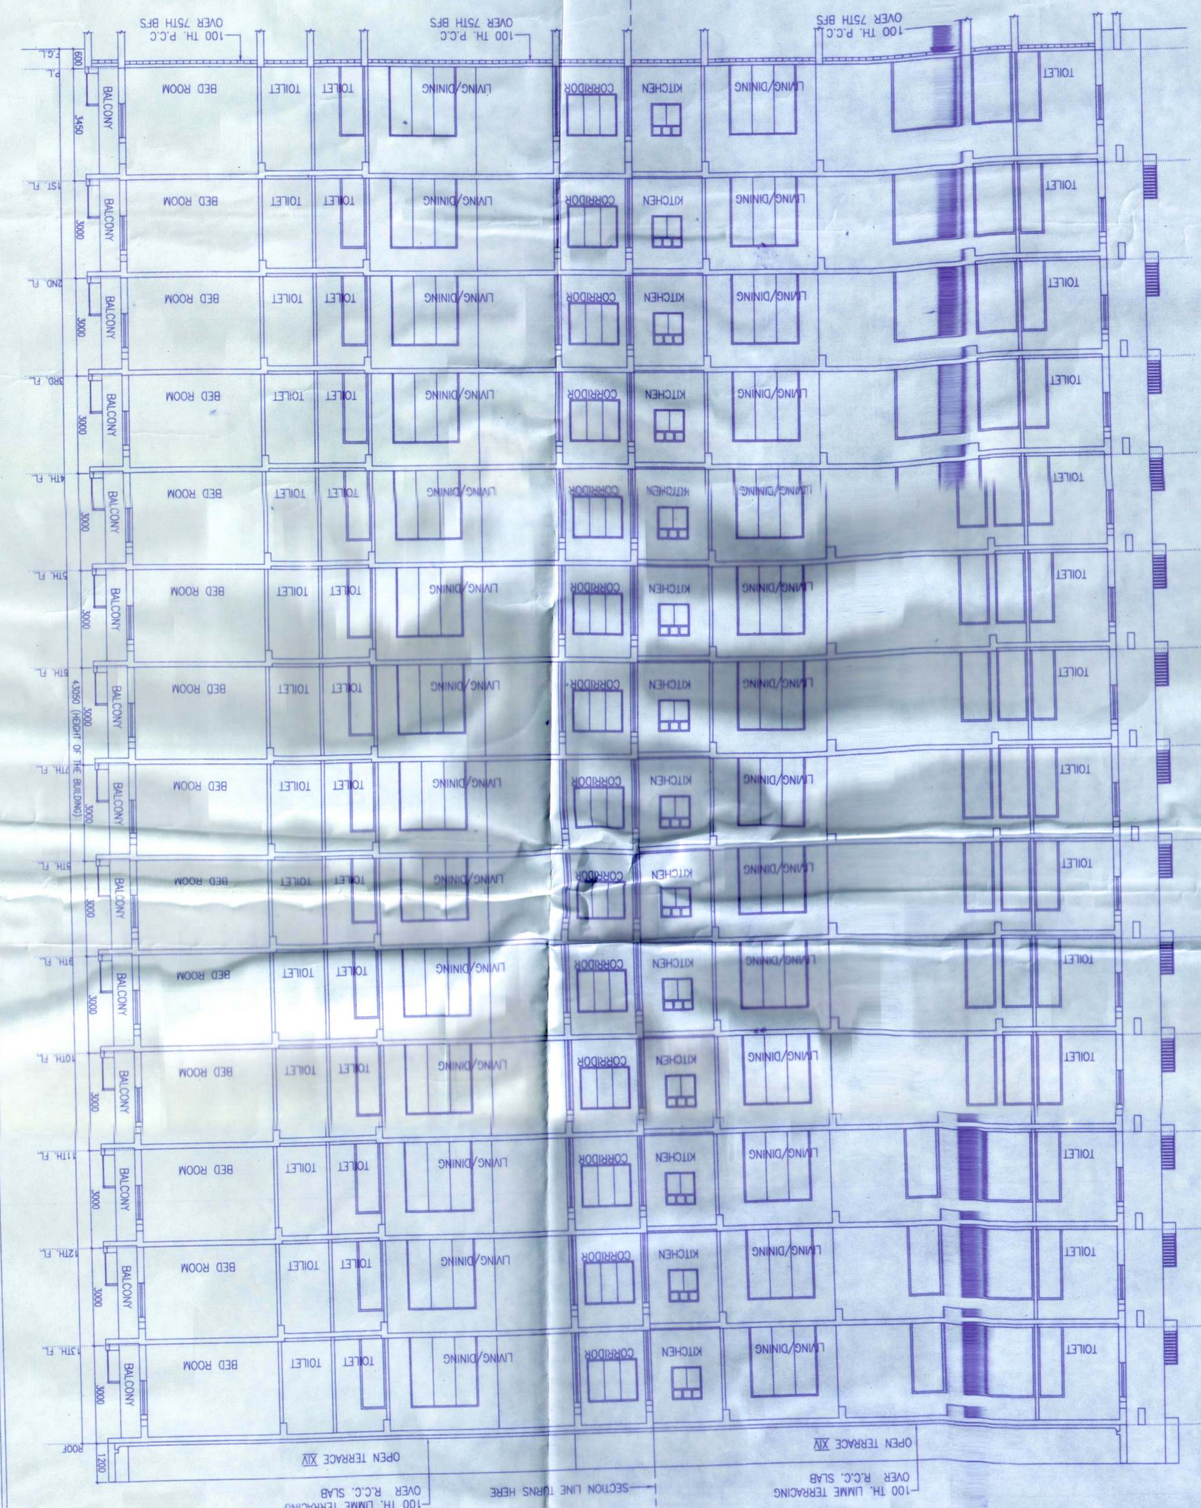

SCHEDULE OF DOORS & WINDOWS

TYPE	SIZ.	LINTEL	SIZE	TYPE	SILL	LINTEL	SIZE
D1	-	2100	1200X2100	M1	900	2100	600W X200
D2	-	2100	900X2100	M2	900	2100	500W X200
D3	-	2100	750X2100	MX	1050	2100	900W X1050
DW	-	2400	2000X2400	MW1	1050	2100	900W X1050
				MS	900	2100	1500W X600
				V	1200	2100	600W X600

GENERAL NOTES

1. ALL DIMENSIONS ARE IN MM
2. ALL EXTERNAL WALLS 250W & 200TH. & INTERNAL WALLS 125 THK UNLESS OTHERWISE MENTIONED.
3. ALL MASONRY WORKS ARE BONDED BY CEMENT MORTAR (1:6).
4. EXTERNAL PLASTER IS 20MM & INTERNAL PLASTER IS 12MM THERE IN WORKING.
5. ALL CONC. GRADE IS M20 (1:1:2)

CERTIFICATE OF STRUCTURAL ENGINEER

CERTIFIED THAT THE STRUCTURAL DESIGN & DRAWINGS OF RCH FOUNDATION & SUPER STRUCTURE OF THE BUILDING HAS BEEN MADE BY ME OR UNDERSIGNED ALL POSSIBLE LOADS ACCORDING THE STRUCTURE LOAD AS PER THE NATIONAL BUILDING CODE OF INDIA & CONFORMS THAT IT IS SAFE & SUBJECT TO ALL RESPECTS.

SIGN OF STRUCTURAL ENGINEER

CERTIFICATE OF STRUCTURAL ENGINEER

IT IS CERTIFIED THAT THE COMPREHENSIVE GEO-TECHNICAL REPORT ON SOIL INVESTIGATION HAS BEEN PREPARED BY ME FOR DESIGN AND CALCULATION OF THE FOUNDATION BY ANALYZING THE SOIL SAMPLE FOR ESTIMATING THE BEARING CAPACITY OF THE SOIL ON WHICH FOUNDATION OF THE STRUCTURE WILL BE CONSTRUCTED. I SHALL ALSO CHECK THE NATURE OF THE SOIL AFTER EXCAVATION AT SUI. SO THAT FOUNDATION IS EXTENDED UP TO APPROPRIATE DEPTH THAT HAS BEEN PROPOSED IN THE GEO-TECHNICAL REPORT.

SIGN. OF STRUCTURAL ENGINEER REVIEWER

CERTIFICATE OF ARCHITECT

THE L.S.A. HAS CERTIFIED THE PLAN RIGHT WITH FULL RESPONSIBILITY THAT THE BUILDING PLAN HAS BEEN DRAWN UP AS PER PROVISION OF D.M.C. BLDG. RULES 2006. AS ABOVED FROM THE SITE AND THAT THE SITE CONDITION NOTICING ARE FROM THE ABOVE SKETCH COMPARE WITH THE PLAN AND IT IS A BUILD ARE NOT A MAP OR A FILED UP TASK.

SIGN OF ARCHITECT

SUBRATO CHATTERJEE	
Lic. no. CM/2015/0103	
Reg. no. - CA/98/11211	(EXPIRY DATE 20.01.2020)

SIGNATURE OF ARCHITECT

SIGNATURE OF OWNER

CERTIFICATE OF STRUCTURAL ENGINEER

CERTIFIED THAT THE CONSTRUCTIONAL DESIGN & DRAWINGS OF RCH FOUNDATION & SUPER STRUCTURE OF THE RESIDENTIAL BUILDING HAS BEEN MADE BY ME OR UNDERSIGNED ALL POSSIBLE LOADS ACCORDING THE STRUCTURE LOAD AS PER THE NATIONAL BUILDING CODE OF INDIA & CONFORMS THAT IT IS SAFE & SUBJECT TO ALL RESPECTS.

SIGN OF STRUCTURAL ENGINEER

SCALE-1:100	PRINCIPAL ARCHITECTS		
DATE	JOB NO	SHEET	CHECKED
12.01.19	ARCH/2015/091	TP/MD1	

RAJ AGRAWAL & ASSOCIATES
88, ROYD STREET KOLKATA-16

PROJECT

TYPE -MD1 & MD2

PROPOSED PLAN OF UNDER CONSTRUCTION G+13 STORIED RESIDENTIAL COMPLEX FOR I.D. CITY OVER LAYOUT PLOT NO.-1 (BULK) BLOCK/SOVAPUR COMPRISING IN C.S. PLOT NO.-46, P.S.- DURGAPUR. MOUZA-SOVAPUR, J.L.I. NO. (LIST ENCLOSED) OVER DIST.-PASCHIM BARDHAMAN. ID NO. - 61056 CIRCLE/WARD NO.- C/2 HOLDING NO.- 199/N NAME OF STREET - ROAD 68, SOVAPUR, DGP-05.

ASSOCIATE ARCHITECTS

HOUSHING TECHNOLOGY CONSULTANTS
SUVATILA ROOM NO 5/1
CITY CENTER DURGAPUR-713216
PH. 0343-2544489

SECTION AA, BB & CC

TITLE

SECTION AA, BB & CC

APPROVED

Development Authority
Durgapur Municipal Corporation

Durgapur Municipal Corporation
Plotting Of Multi Storied Building Project
Durgapur Municipal Corporation

PLAN No-CE/16/19
RB/CB/IB/PB/HUB/
APN
Date 20.08.2019

Building Plans Approved
Subject to the Rules of the Durgapur Municipal Corporation
Building Plans Approved
Subject to the Rules of the Durgapur Municipal Corporation