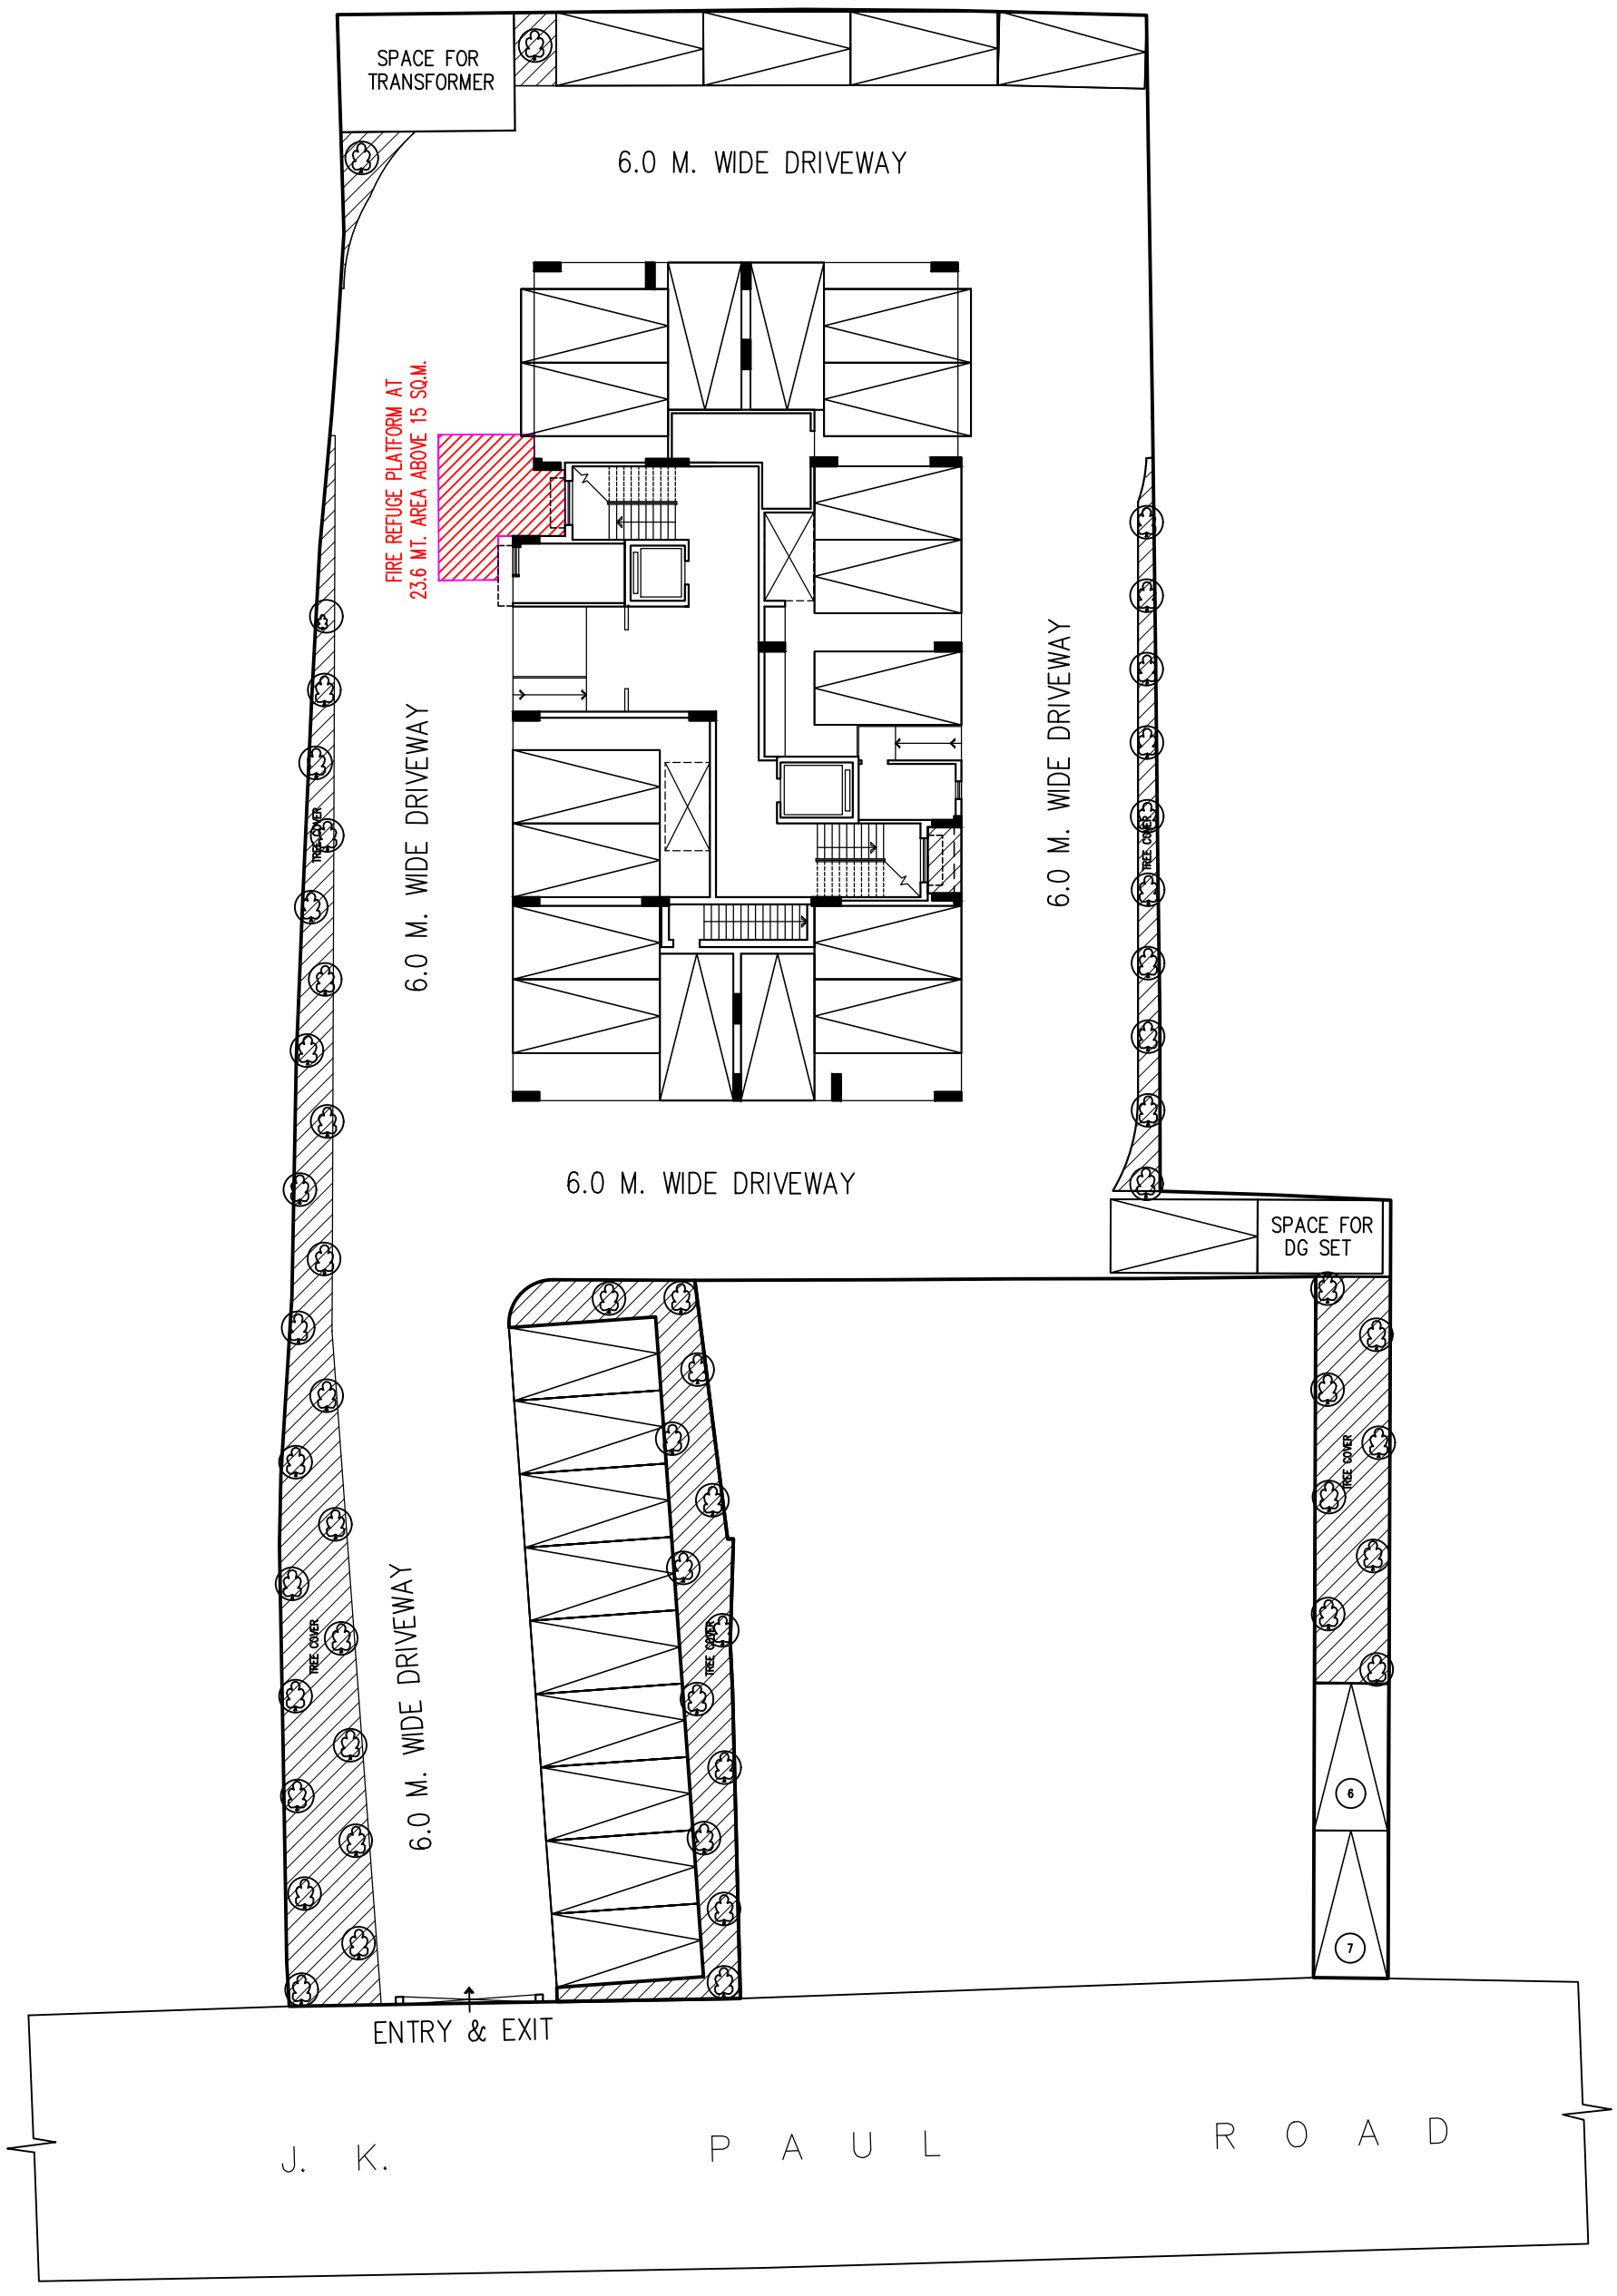
SPACE FOR TRANSFORMER
6.0 M. WIDE DRIVEWAY
FIRE REFUGE PLATFORM AT 23.6 MT. AREA ABOVE 15 SQ.M.
6.0 M. WIDE DRIVEWAY
6.0 M. WIDE DRIVEWAY
6.0 M. WIDE DRIVEWAY
SPACE FOR DG SET
TREE COVER
6.0 M. WIDE DRIVEWAY
6
7
ENTRY & EXIT
J. K. P A U L R O A D
N

SITE PLAN