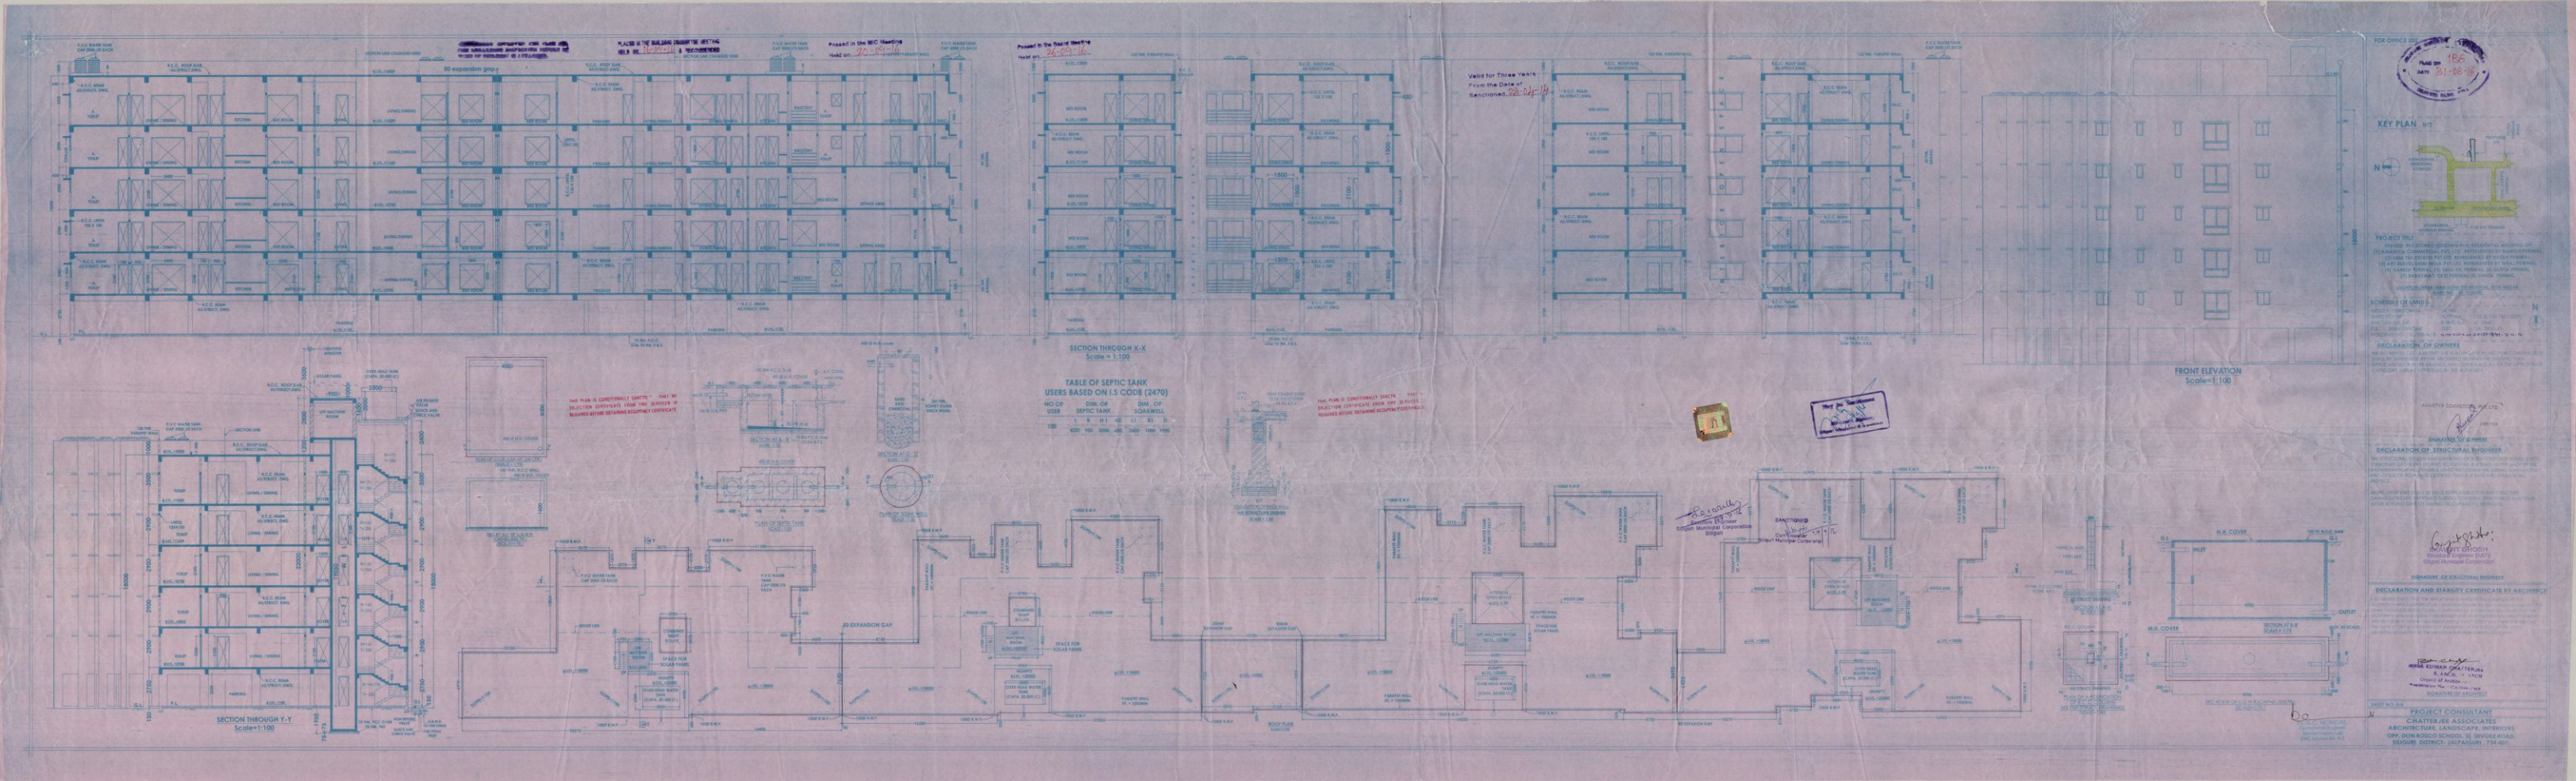

SECTION THROUGH X-X
Scale = 1:100
TABLE OF SEPTIC TANK
USERS BASED ON I.S CODE (2470)
NO OF USER
DIM. OF SEPTIC TANK
DIM. OF SOAKWELL
FRONT ELEVATION
Scale=1:100
SECTION THROUGH Y-Y
Scale=1:100
KEY PLAN
PROJECT TITLE
SCHEDULE OF LAND
DECLARATION OF OWNERS
DECLARATION OF STRUCTURAL ENGINEER
DECLARATION AND STABILITY CERTIFICATE BY ARCHITECT
PROJECT CONSULTANT
CHATTERJEE ASSOCIATES
ARCHITECTURE, LANDSCAPE, INTERIORS
OPP. DON BOSCO SCHOOL, 2) SEVOKE ROAD,
SILIGURI DISTRICT- JALPAIGURI, 734 401.