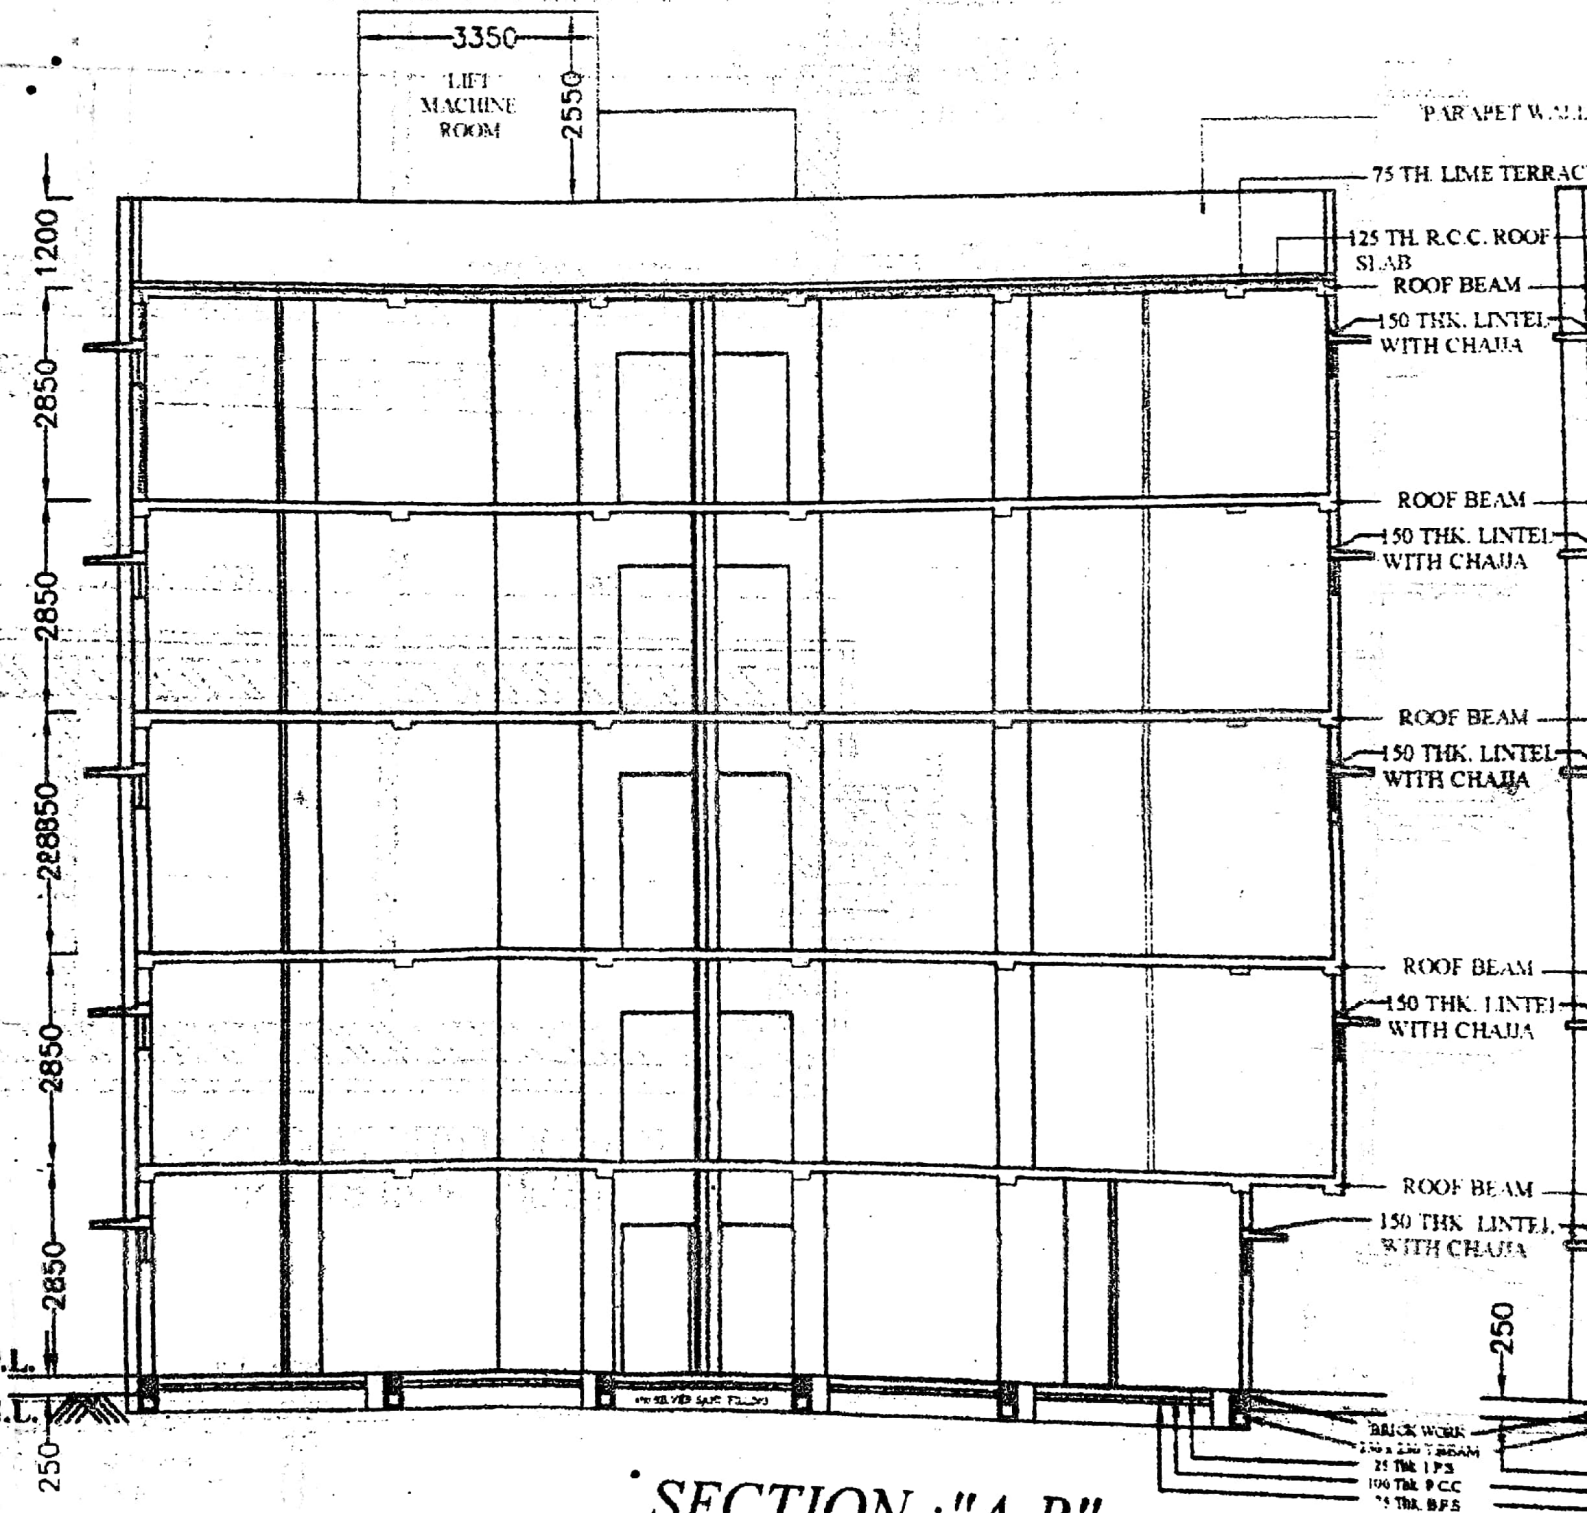
3350
LIFT MACHINE ROOM
2550
PARAPET WALL
75 TH. LIME TERRAC
125 TH. R.C.C. ROOF SLAB
ROOF BEAM
150 THK. LINTEL WITH CHAJJA
ROOF BEAM
150 THK. LINTEL WITH CHAJJA
ROOF BEAM
150 THK. LINTEL WITH CHAJJA
ROOF BEAM
150 THK. LINTEL WITH CHAJJA
ROOF BEAM
150 THK. LINTEL WITH CHAJJA
1200
2850
2850
28850
2850
2850
250
250
BRICK WORK
25 Thk. I.P.S.
100 Thk. P.C.C.

SECTION :"A-B"