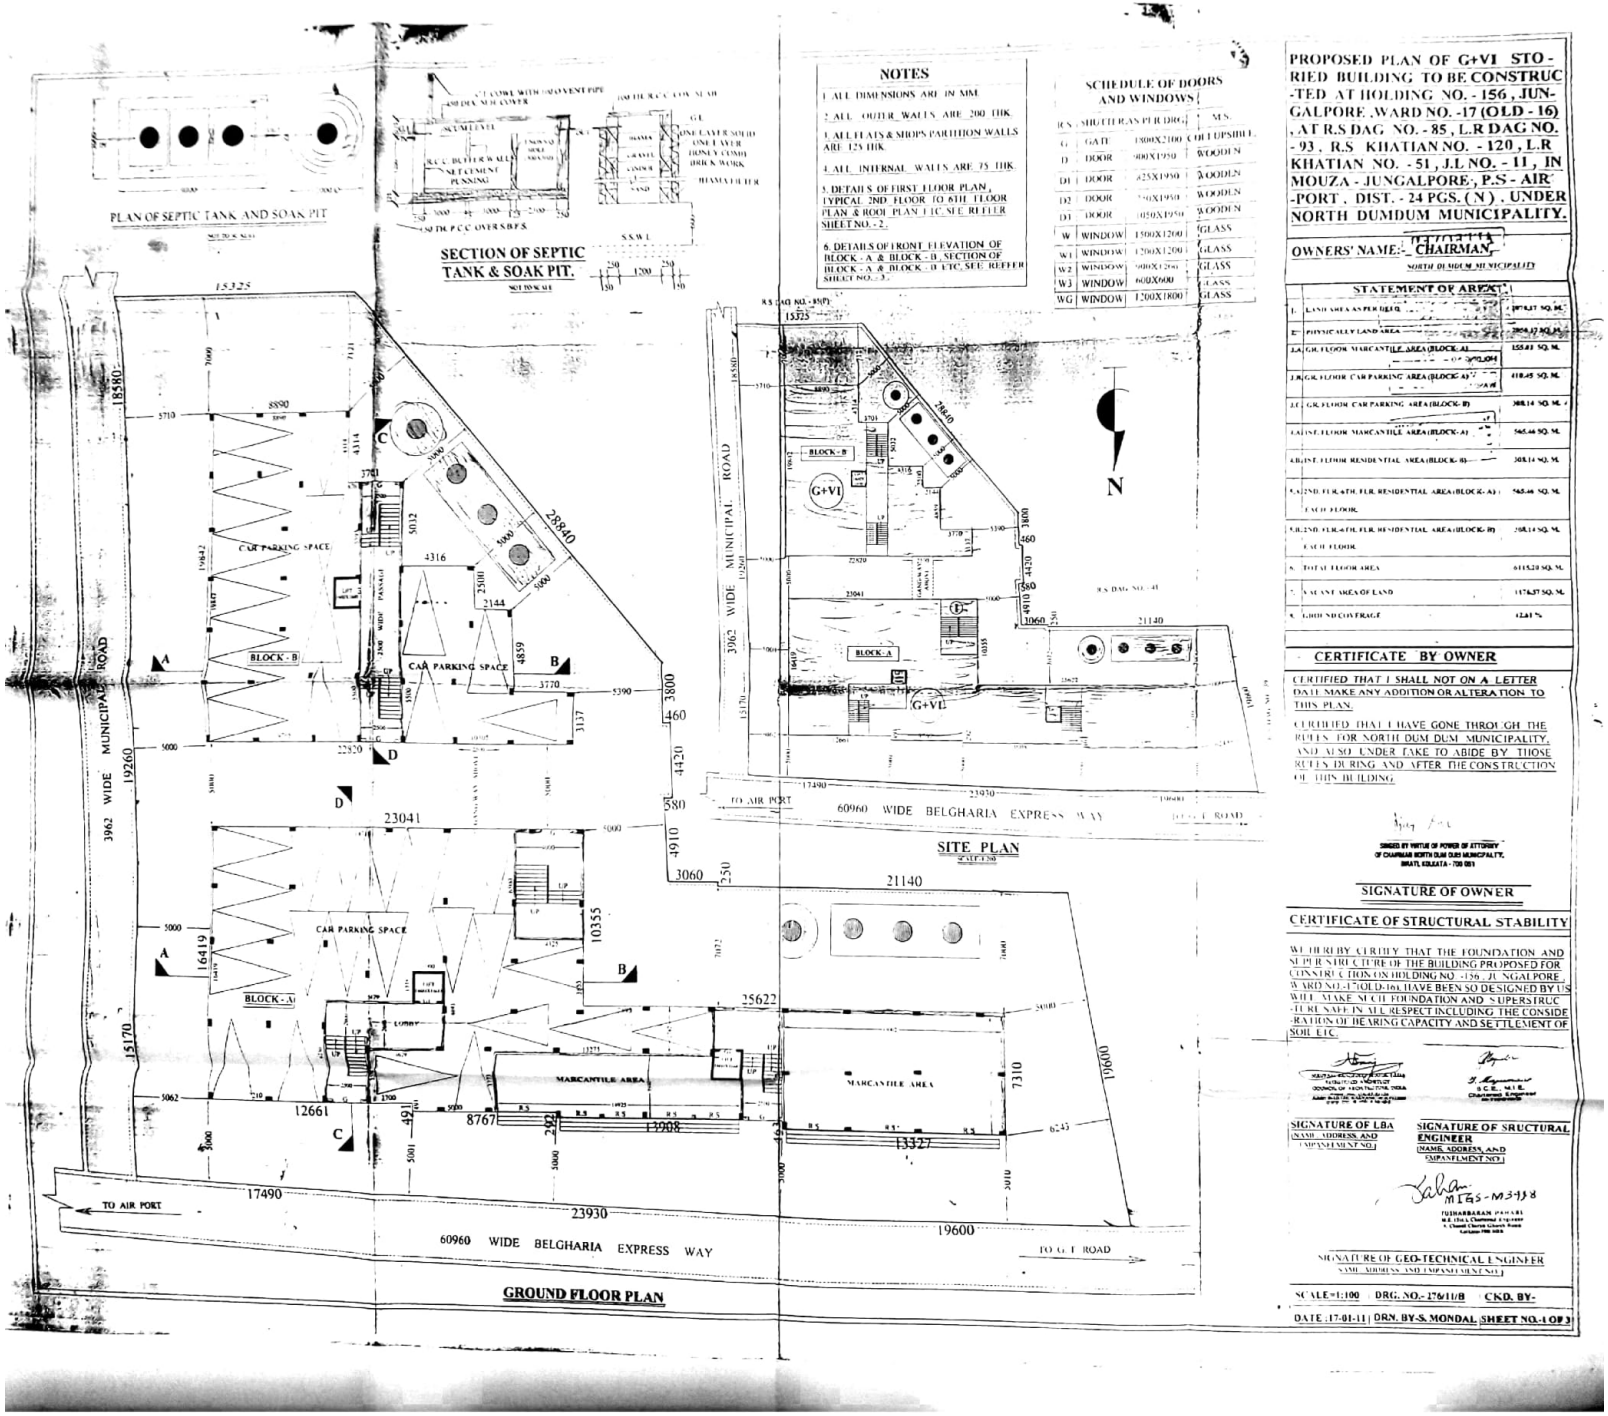

Scanned by CamScanner

(5)

Tan 20/7/11

APPROVED

Fees Rs. 499 at 2nd 12

Permission Granted for the Construction of Masonry Built & Sanitary Privy as Specified in the Plan and Subject to the Condition as annexed herewith

HOLDING NO. 156
Jhanjhpur Road
WARD NO 17

Valid for three years from the date of sanction if not renewed the plan will be treated as cancelled. Sanitary privy must be provided with alternative sharp pan with jar

ASSISTANT ENGINEER
NORTH DUM DUM MUNICIPALITY

Chairman
North Dum Dum Municipality

North Dum Dum Municipality Kol-51 Bitan

RENEWED

THE PLAN RENEWED FOR FURTHER TWO YEARS NO RENEWEL WILL BE GIVEN AFTER THE EXPIRY OF THAT TWO YEARS

ASSISTANT ENGINEER
North Dum Dum Municipality

Chairman
North Dum Dum Municipality

North Dum Dum Municipality Kol-51 Bitan

Scanned by CamScanner