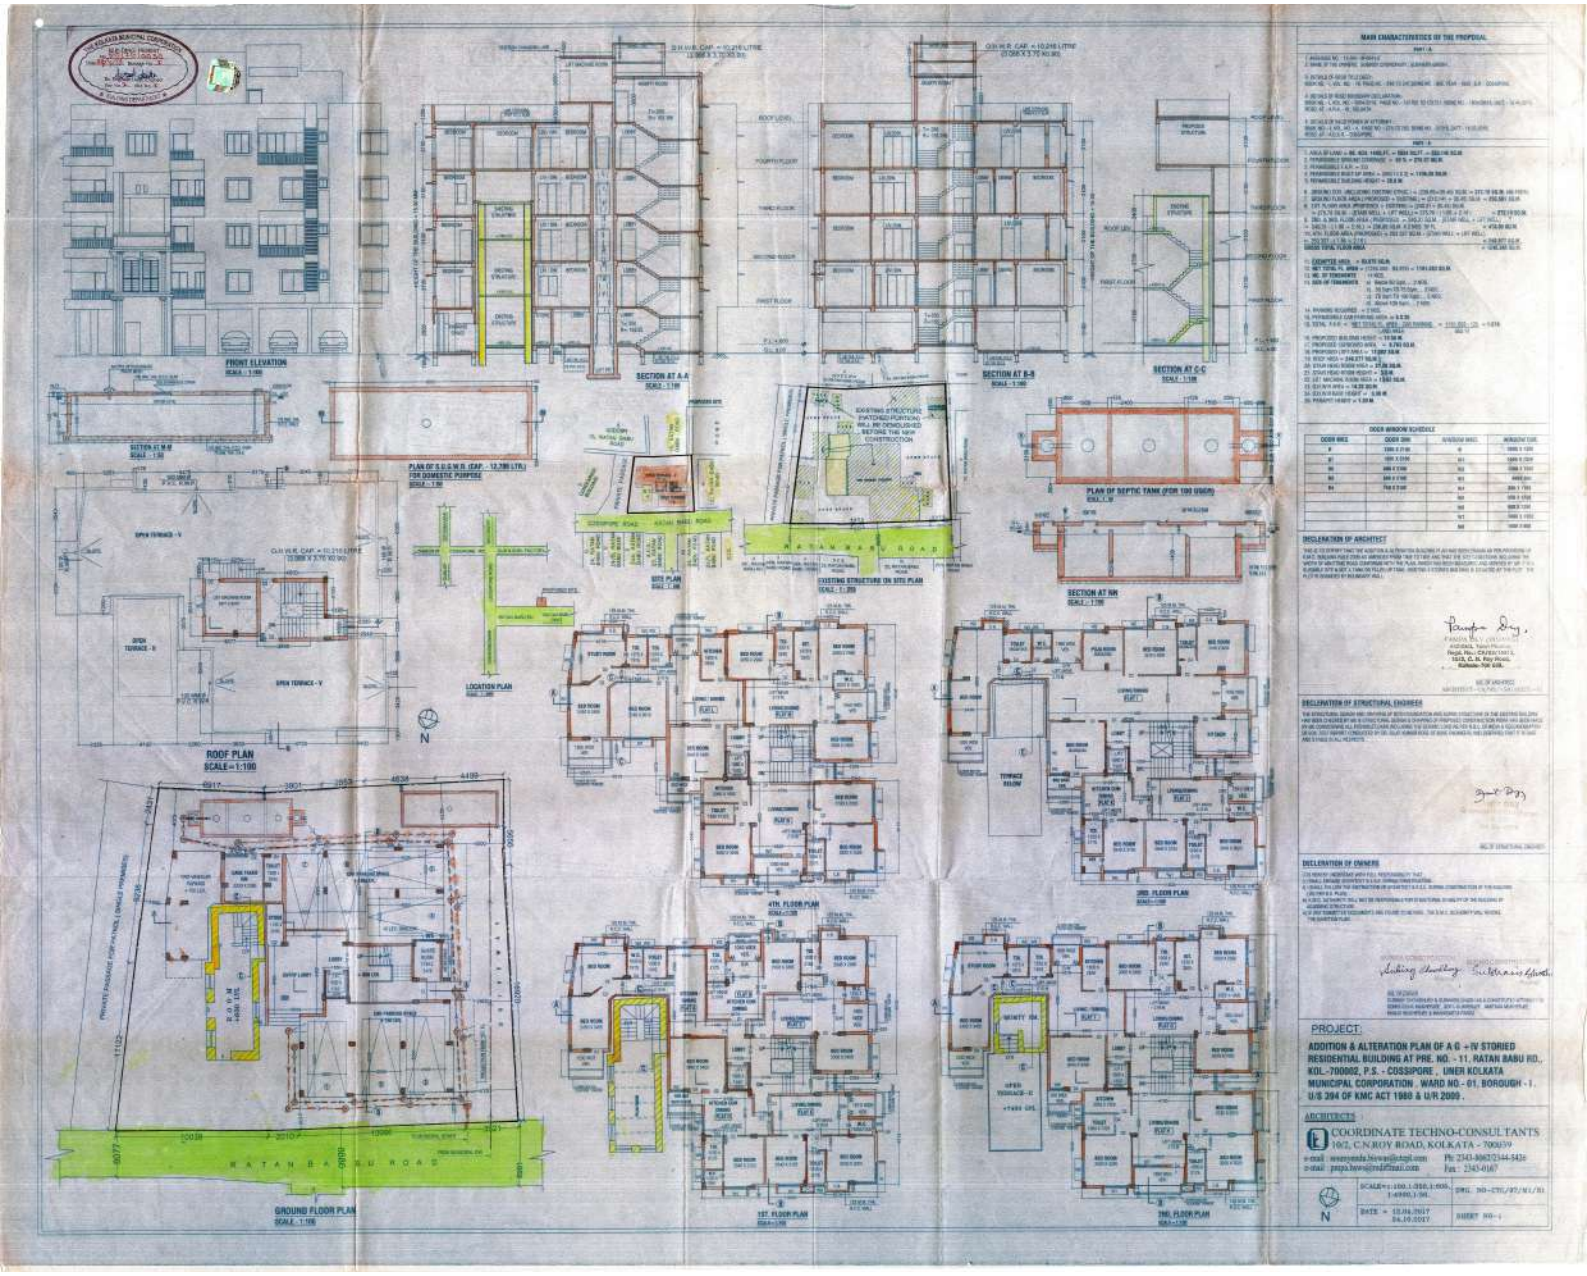

MAIN CHARACTERISTICS OF THE PROPOSAL

PART - A

PART - B

DOOR-WINDOW SCHEDULE

DOOR MK	DOOR DIM.	WINDOW MK.	WINDOW DIM.
D	1000 X 2100	W	1000 X 1200
D1	1000 X 2100	W1	1000 X 1200
D2	800 X 2100	W2	2000 X 1200
D3	800 X 2100	W3	4000 dia
D4	750 X 2100	W4	800 X 1200
		W5	600 X 1200
		W6	1000 X 1200
		W7	1000 X 1200
		W8	1000 X 600

DECLARATION OF ARCHITECT

DECLARATION OF STRUCTURAL ENGINEER

DECLARATION OF OWNERS

PROJECT:

ADDITION & ALTERATION PLAN OF A-G +IV STORIED RESIDENTIAL BUILDING AT PRE. NO. - 11, RATAN BABU RD., KOL.-700002, P.S. - COSSIPORE , UNER KOLKATA MUNICIPAL CORPORATION , WARD NO.- 01, BOROUGH - I. U/S 394 OF KMC ACT 1980 & U/R 2009 .

ARCHITECTS:

COORDINATE TECHNO-CONSULTANTS
10/2, C.N.ROY ROAD, KOLKATA - 700039
e-mail : sreenanda.biswas@rediffmail.com Ph: 2343-8062/2344-5424
e-mail : pappu.bose@rediffmail.com Fax : 2343-4167

SCALE = 1:100, 1:200, 1:400, 1:4000, 1:50 .

DWG. NO.-CTC/PP/M1/01

DATE = 12.04.2017 24.10.2017

SHEET NO.- 1