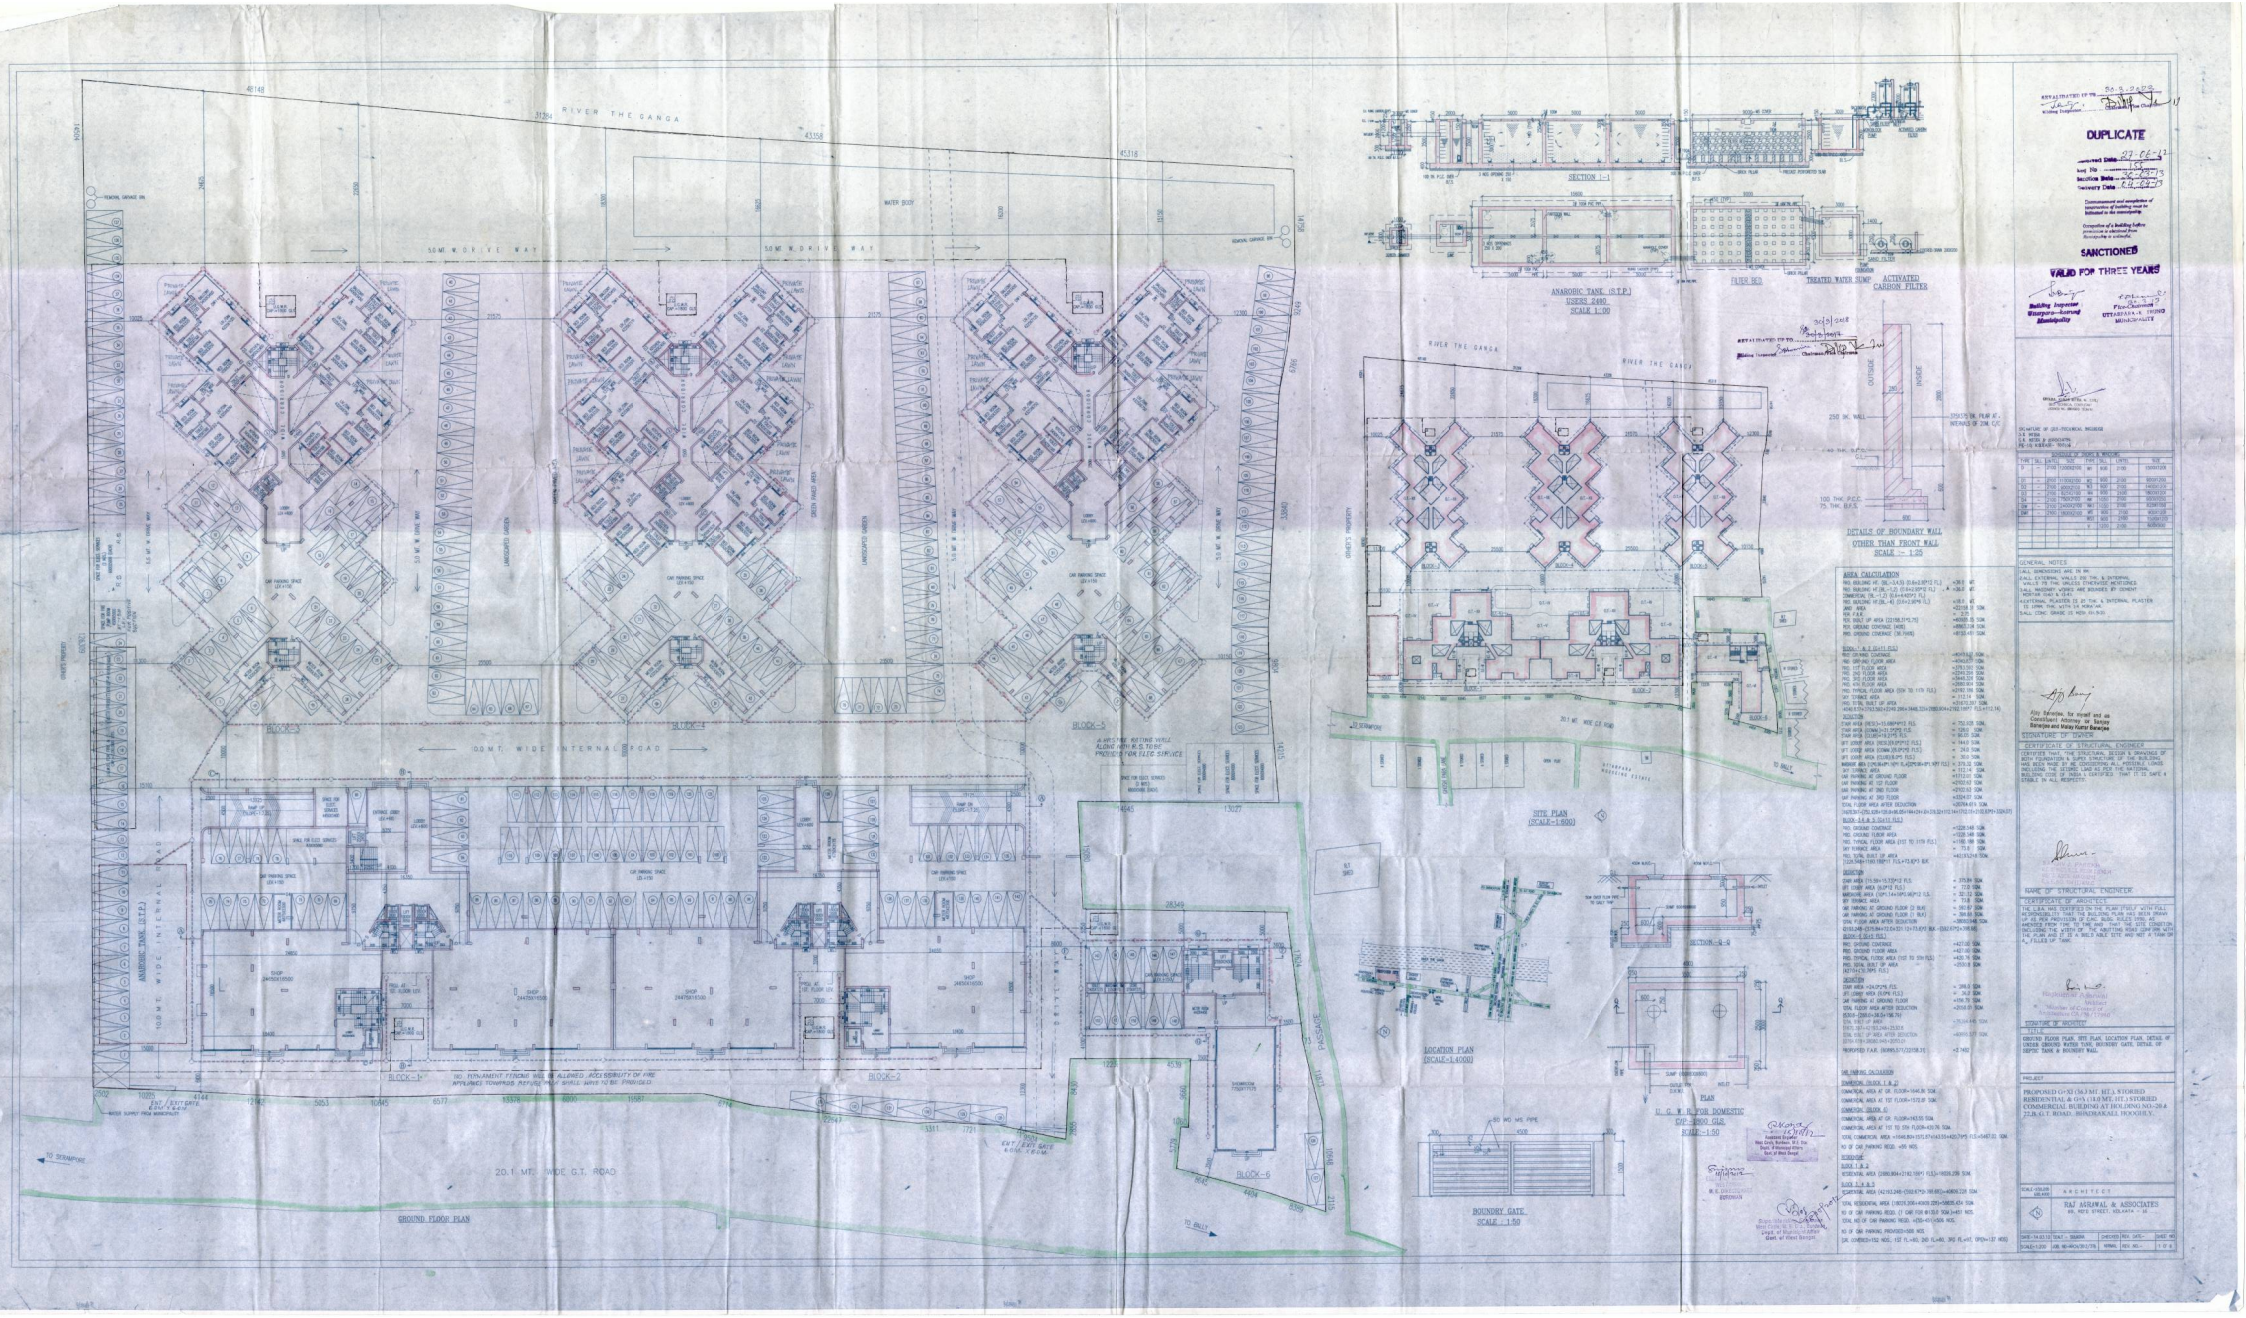
RIVER THE GANGA
50 MT. WIDE DRIVE WAY
100 MT. WIDE INTERNAL ROAD
20.1 MT. WIDE G.T. ROAD
BLOCK-1
BLOCK-2
BLOCK-3
BLOCK-4
BLOCK-5
BLOCK-6
GROUND FLOOR PLAN
SECTION 1-1
ANAEROBIC TANK (S.T.P.)
USERS 2480
SCALE 1:100
FILTER BED
TREATED WATER SUMP
ACTIVATED CARBON FILTER
SITE PLAN
(SCALE-1:600)
LOCATION PLAN
(SCALE-1:4000)
SECTION-A-A
SECTION-B-B
U. G. R. W. FOR DOMESTIC
USE-2000 GLD.
SCALE-1:50
BOUNDARY GATE
SCALE 1:50
DETAILS OF BOUNDARY WALL
OTHER THAN FRONT WALL
SCALE :- 1:25
DUPLICATE
SANCTIONED
VALID FOR THREE YEARS
AREA CALCULATION
GENERAL NOTES
SCHEDULE OF JOINTS IN WORK
CERTIFICATE OF STRUCTURAL ENGINEER
CERTIFICATE OF ARCHITECT
SIGNATURE OF OWNER
SIGNATURE OF ARCHITECT
R&J AGRAWAL & ASSOCIATES
69, RITE STREET, KOLKATA - 16