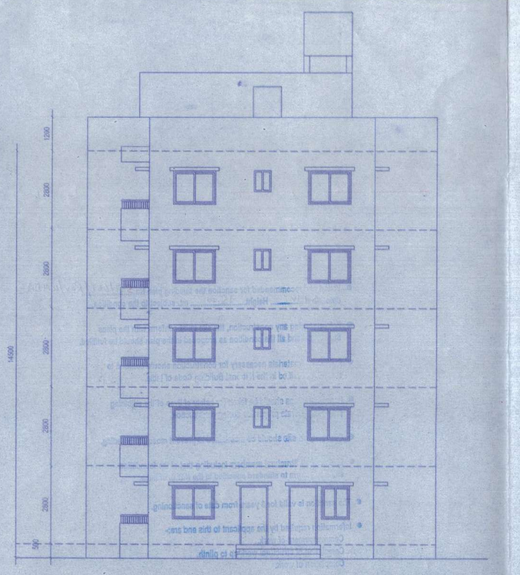

FRONT ELEVATION

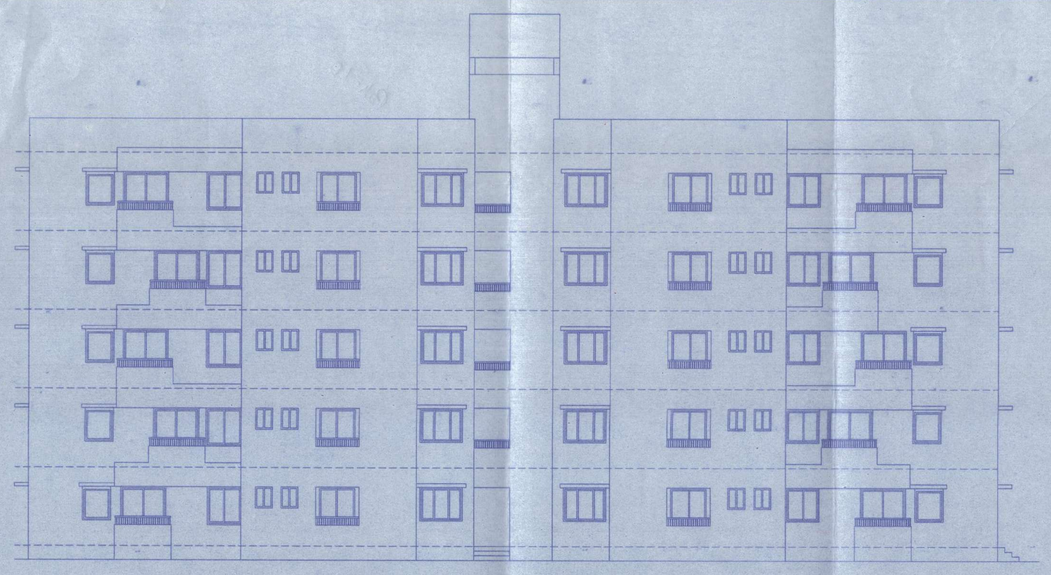

SIDE ELEVATION

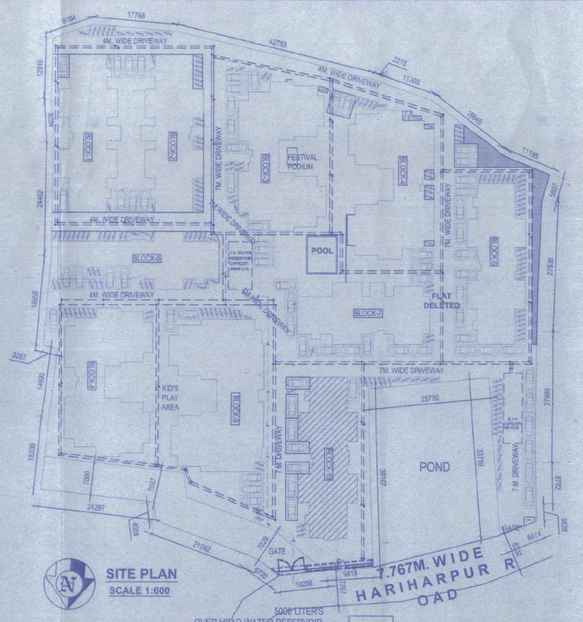

SITE PLAN
SCALE 1:600

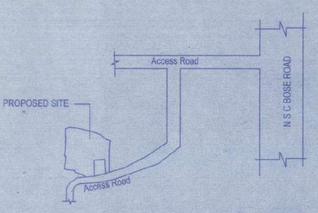

LOCATION PLAN
SCALE 1:4000

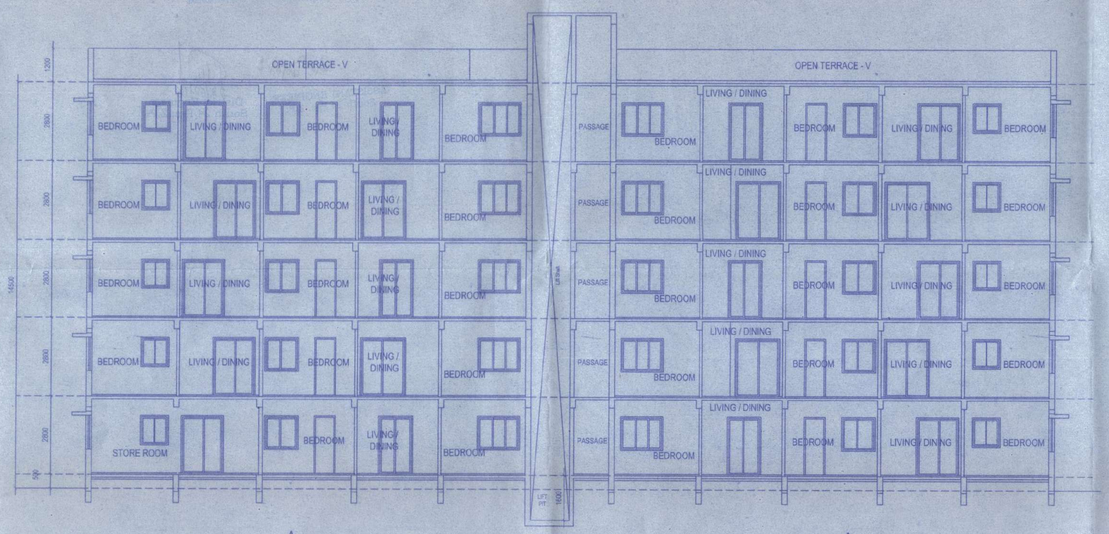

SECTION: A-A

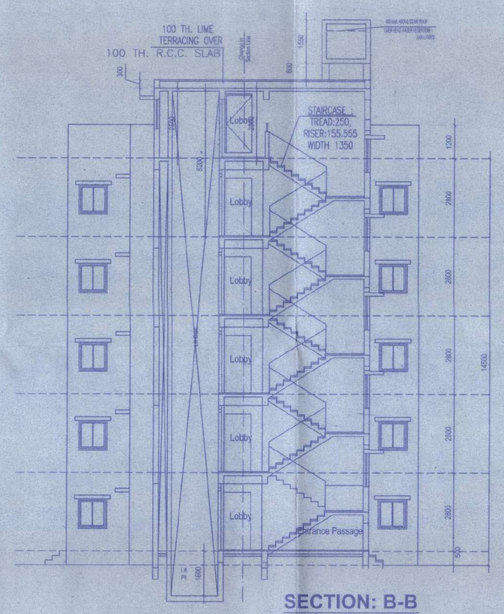

SECTION: B-B

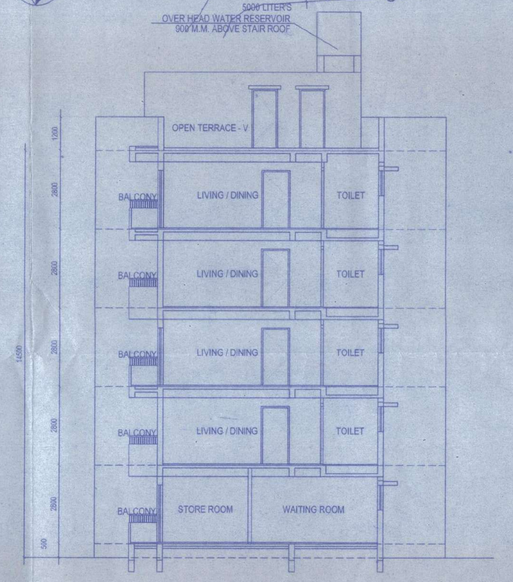

SECTION: C-C

5000 LITERS OVER HEAD WATER RESERVOIR 900 M.M. ABOVE STAIR ROOF

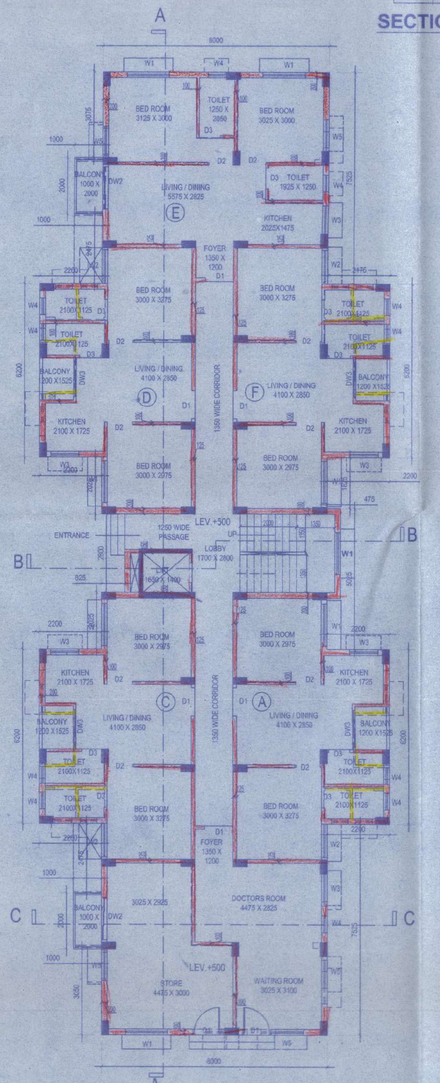

GROUND FLOOR PLAN

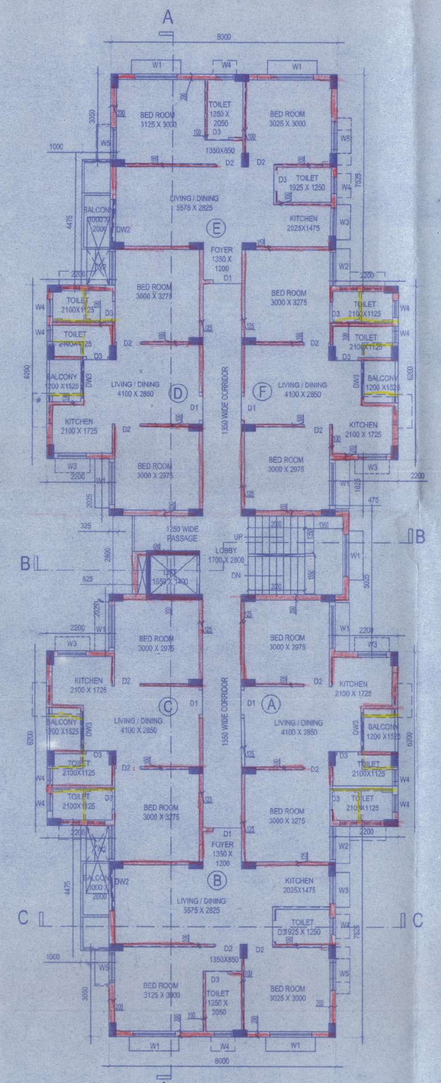

TYPICAL (1st. & 3rd.) FLOOR PLAN

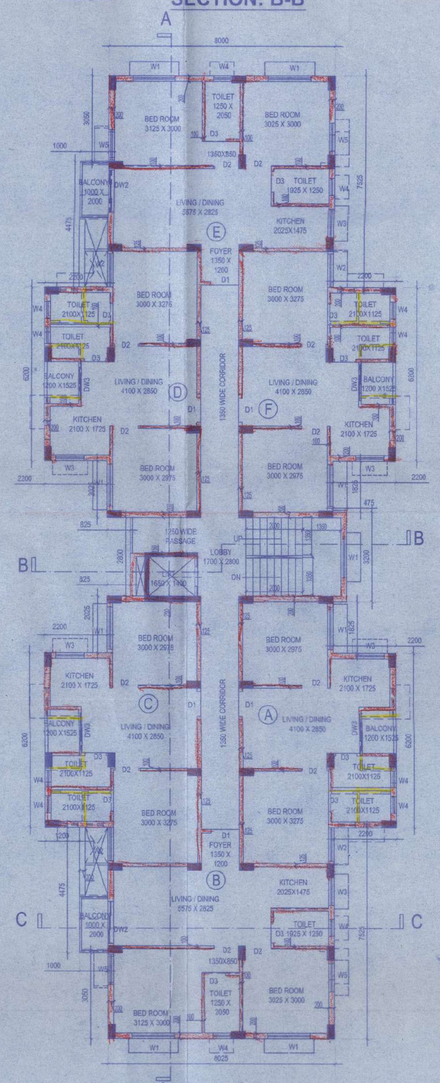

TYPICAL (2nd. & 4th.) FLOOR PLAN

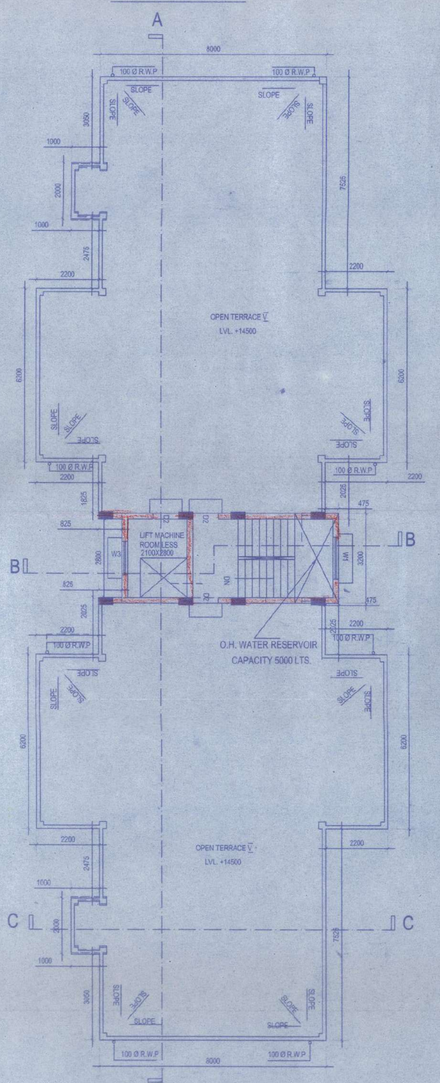

ROOF PLAN

BLOCK:10

SCHEDULE OF DOORS & WINDOWS

NO	SILL	LINTEL	SIZE
D1	——	2100	1000X2100
D2	——	2100	900X2100
D3	——	2100	750X2100
DW1	——	2100	1800X2100
DW2	——	2100	1500X2100
DW3	——	2100	1200X2100
W	900	2100	1800X1200
W1	900	2100	1500X1200
W2	900	2100	1200X1200
W3	1050	2100	1000X1050
W4	1350	2100	600X750
W5	900	2100	1000X1200
W6	1900	2400	1000X500

NOTES :-
(a) ALL DIMENSIONS ARE IN MM.
(b) ALL EXTERNAL WALLS ARE 200 TH.
(c) ALL INTERNAL WALLS ARE 100TH. & 125 TH.
(d) GRADE OF STEEL : Fe415
(e) GRADE OF CONCRETE : M20
(f) OTHER SPECIFICATIONS WILL BE FOLLOWED AS PER N.B.C.

OWNERS DECLARATION

Mirik Property Pvt. Ltd.
Director / Authorised Signatory

SIGNATURE OF OWNER.

CERTIFICATE OF STRUCTURAL ENGINEER.

THIS IS TO CERTIFY THAT THE STRUCTURAL DESIGN AND DRAWING OF BOTH FOUNDATION AND SUPER STRUCTURE OF THE BUILDING HAS BEEN MADE BY ME CONSIDERING ALL POSSIBLE LOADS INCLUDING THE SEISMIC LOAD AS PER THE NATIONAL BUILDING CODE OF INDIA AND CERTIFIED THAT IT IS SAFE AND STABLE IN ALL RESPECTS.

SANJIV J. PAREKH
M.E.(STRUCTURAL/CONST.ENGG.),
B.C.E., FIE-(F-018202-1)
L.S.E.-005
SOUTH 24 PGS., ZILLA PARISHAD

SIGNATURE OF STRUCTURAL ENGG.

CERTIFICATE OF ARCHITECTS

I DO HERE BY CERTIFY WITH FULL RESPONSIBILITY THAT THE BUILDING PLAN HAS BEEN DRAWN UP AS PER RULE OF N.B.C. OF INDIA AMENDED FROM TIME TO TIME THAT THE WIDTH OF THE ABUTTING ROAD CONFORM WITH THE PLAN AND IT IS A BUILDABLE SITE NOT A TANK OR A FILLED UP TANK. THE SITE PLAN, LOCATION PLAN AGREES WITH THE SITE. THE PLOT IS DEMARCATED BY BOUNDARY WALLS & MEASUREMENTS TALLY WITH THE REGD. DEED PLAN. THE EXISTING STRUCTURE AS SHOWN FULLY OCCUPIED BY OWNERS AS PER OWNERS UNDERTAKING.

ANUPAM MAITI
C.O.A. Registered Architect
CA/2010/48538
anupam.mozaik@yahoo.co.in

SIGNATURE OF ARCHITECTS.

GROUND FLOOR,TYPICAL FLOOR PLAN (1st TO 4th), ROOF PLAN, FRONT ELEVATION & SIDE ELEVATION, SECTIONS AT 'A-A' 'B-B','C-C' ,SITE PLAN, LOCATION PLAN .

REVISED (ADDITION & ALTERATION) PLAN OF V STORIED AND PARTLY G+IV STORIED RESIDENTIAL COMPLEX AT R.S. DAGNO-344(P), 357,358, 359,360, 361(P),362&363,AT MOUZA-HARIHARPUR,J.L.NO-11,P.S,BARUIPUR, DIST-24PGS(S)

ARCHITECTS
MOZAIK
P-543, RAJA BASANTA ROY ROAD
KOLKATA-700 029
PH. 40670094/98311 80114

DRAWN BY:-	DATE:-19.07.2018	scale:- 1:100
MUKTI PADA,	SHEET NO:- 10	