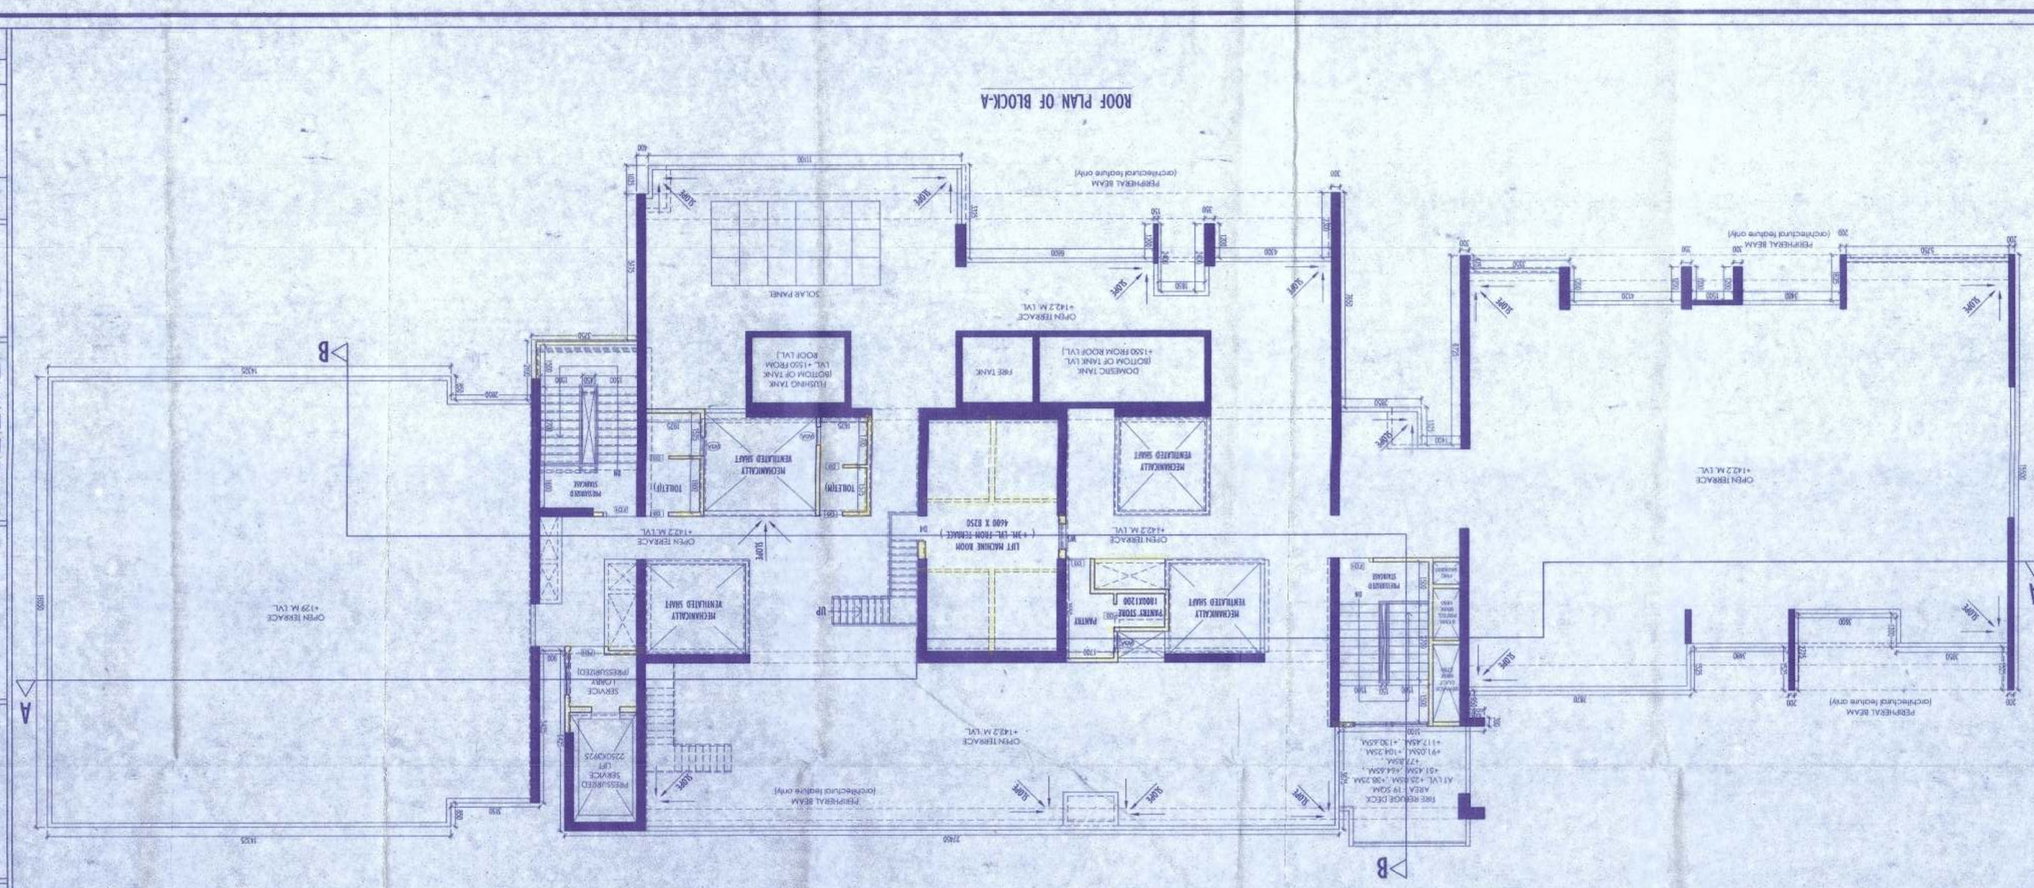

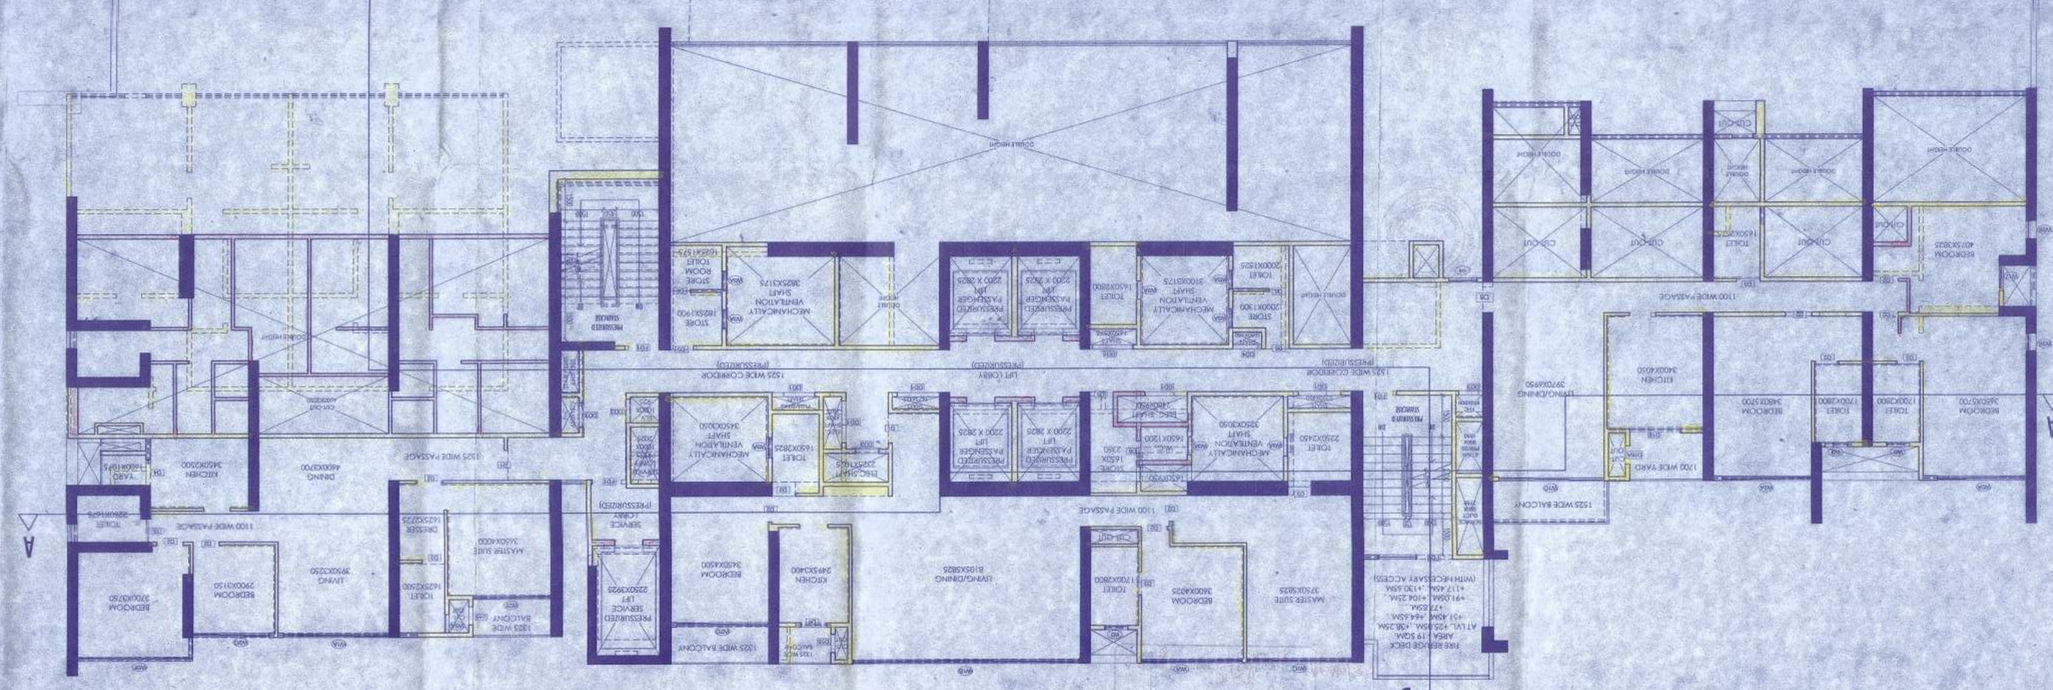

SPECIFICATIONS:-

- ALL DIMENSIONS ARE IN MILLIMETERS UNLESS OTHERWISE STATED
- ALL EXTERNAL WALLS ARE 250 thk & ISO thk R.C.C. ALL INTERNAL WALLS ARE 125thk.
- THE DEPTH OF SLOPE WORK SHALL NEVER EXCEED THE DEPTH OF FOUNDATION
- ALL R.C.C. WORKS THE GRADE OF CONCRETE TO BE MORTER 1:4
- BRICK WORK 250 thk MORTER 1:6 & BRICK WORK 125 th
- GRADE OF STEEL TO BE SPECIFIED BY THE STRUCTURAL ENGINEER
- SPECIFIED BY THE STRUCTURAL ENGINEER
- ALL SHORTS OF PECULATIONARY MEASURE WILL BE TAKEN AT THE TIME OF CONSTRUCTION.

OTHERS RELATED ARE AS PER I.S. SPECIFICATION.

DOOR/ WINDOW OPENING SCHEDULE

SL.NO.	LEGEND	SIZE	LINTEL HT.	SILL HT.	SPECIFICATIONS
1	FD	1100X2100	2100	—	FIRE DOOR
2	SD	—	2100	—	GLASS SLIDING
3	D	650OX2100	2100	—	FLUSH DOOR
4	D1	1050X2100	2100	—	FLUSH DOOR
5	D2	1100X2100	2100	—	FLUSH DOOR
6	D3	1000X2100	2100	—	FLUSH DOOR
7	D4	900X2100	2100	—	FLUSH DOOR
8	D5	800X2100	2100	—	FLUSH DOOR
9	D6	625X2100	2100	—	FLUSH DOOR
10	RS	2500X2100	2100	—	ROLLING SHUTTER
11	GL	—	2100	300	GLAZING
12	W1	1200X1200	2100	900	CASEMENT WINDOW
13	W2	1250X1200	2100	900	CASEMENT WINDOW
14	W3	900X1200	2100	900	CASEMENT WINDOW
15	W4	650X600	2100	1500	CASEMENT WINDOW
15	W5	500X600	2100	1500	CASEMENT WINDOW

I HAVE REVIEWED / CHECKED THE STRUCTURAL DRAWINGS AND DESIGN DETAILS OF THIS BUILDING WHICH HAS BEEN DONE UNDER MY SUPERVISION. IT IS MY OPINION THAT THE BUILDING SECOND AND THE ADJOINING BUILDING CODE I CERTIFY THAT THE STRUCTURE WILL BE SAFE & STABLE AGAINST ALL VERTICAL AND LATERAL LOADS AND WILL BE FIT FOR HABITABLE USE

ALOK ROY
(Proposed Collaborative Engineer
Kolkata Municipal Corporation
Class I, No. S/1/11
KOLKATA 700
S.E. Latin Area

SIGN. OF GEO-TECHNICAL ENGINEER.
(ALOK ROY, E.S.E NO. I.1 (I) K.M.C)

I HEREBY CERTIFY THAT THE FOUNDATION AND STRUCTURAL MEMBERS OF WARD-79, BOROUGH-IX P.S.-TARATALA HAS BEEN CHECKED BY ME. BUILDING AT PREMISES NO. 34,D.H. ROAD, KOLKATA-27 THE BUILDING IS SOME INTERNAL CHANGES TAKE PLACE, BUT NOT AFFECT THE STRUCTURAL STABILITY OF THE BUILDING. THE BUILDING APPROVED BY KMC VIDE B.P. NO. 2017090061 DATED 25.09.2017 CERTIFY THAT THIS CHANGES WORK HAS BEEN CONSTRUCTED TO MY BEST SATISFACTION. THE MATERIALS USED AND GRADE USED AS WELL AS THE WORKMANSHIP EXECUTED ARE ALL AS PER N.B.C. OF INDIA AND CERTIFIED THAT IT IS SAFE AND STABLE IN ALL RESPECT AND CAN WITHSTAND THE LOAD WHICH COMPLIES U/R 26-(2a)& (2b)OF B/R 2009

ANKIT AGARWALA
B.E.(CIVIL)
M.I.E.(INDIA)
M.I.S.T.E.(INDIA)
