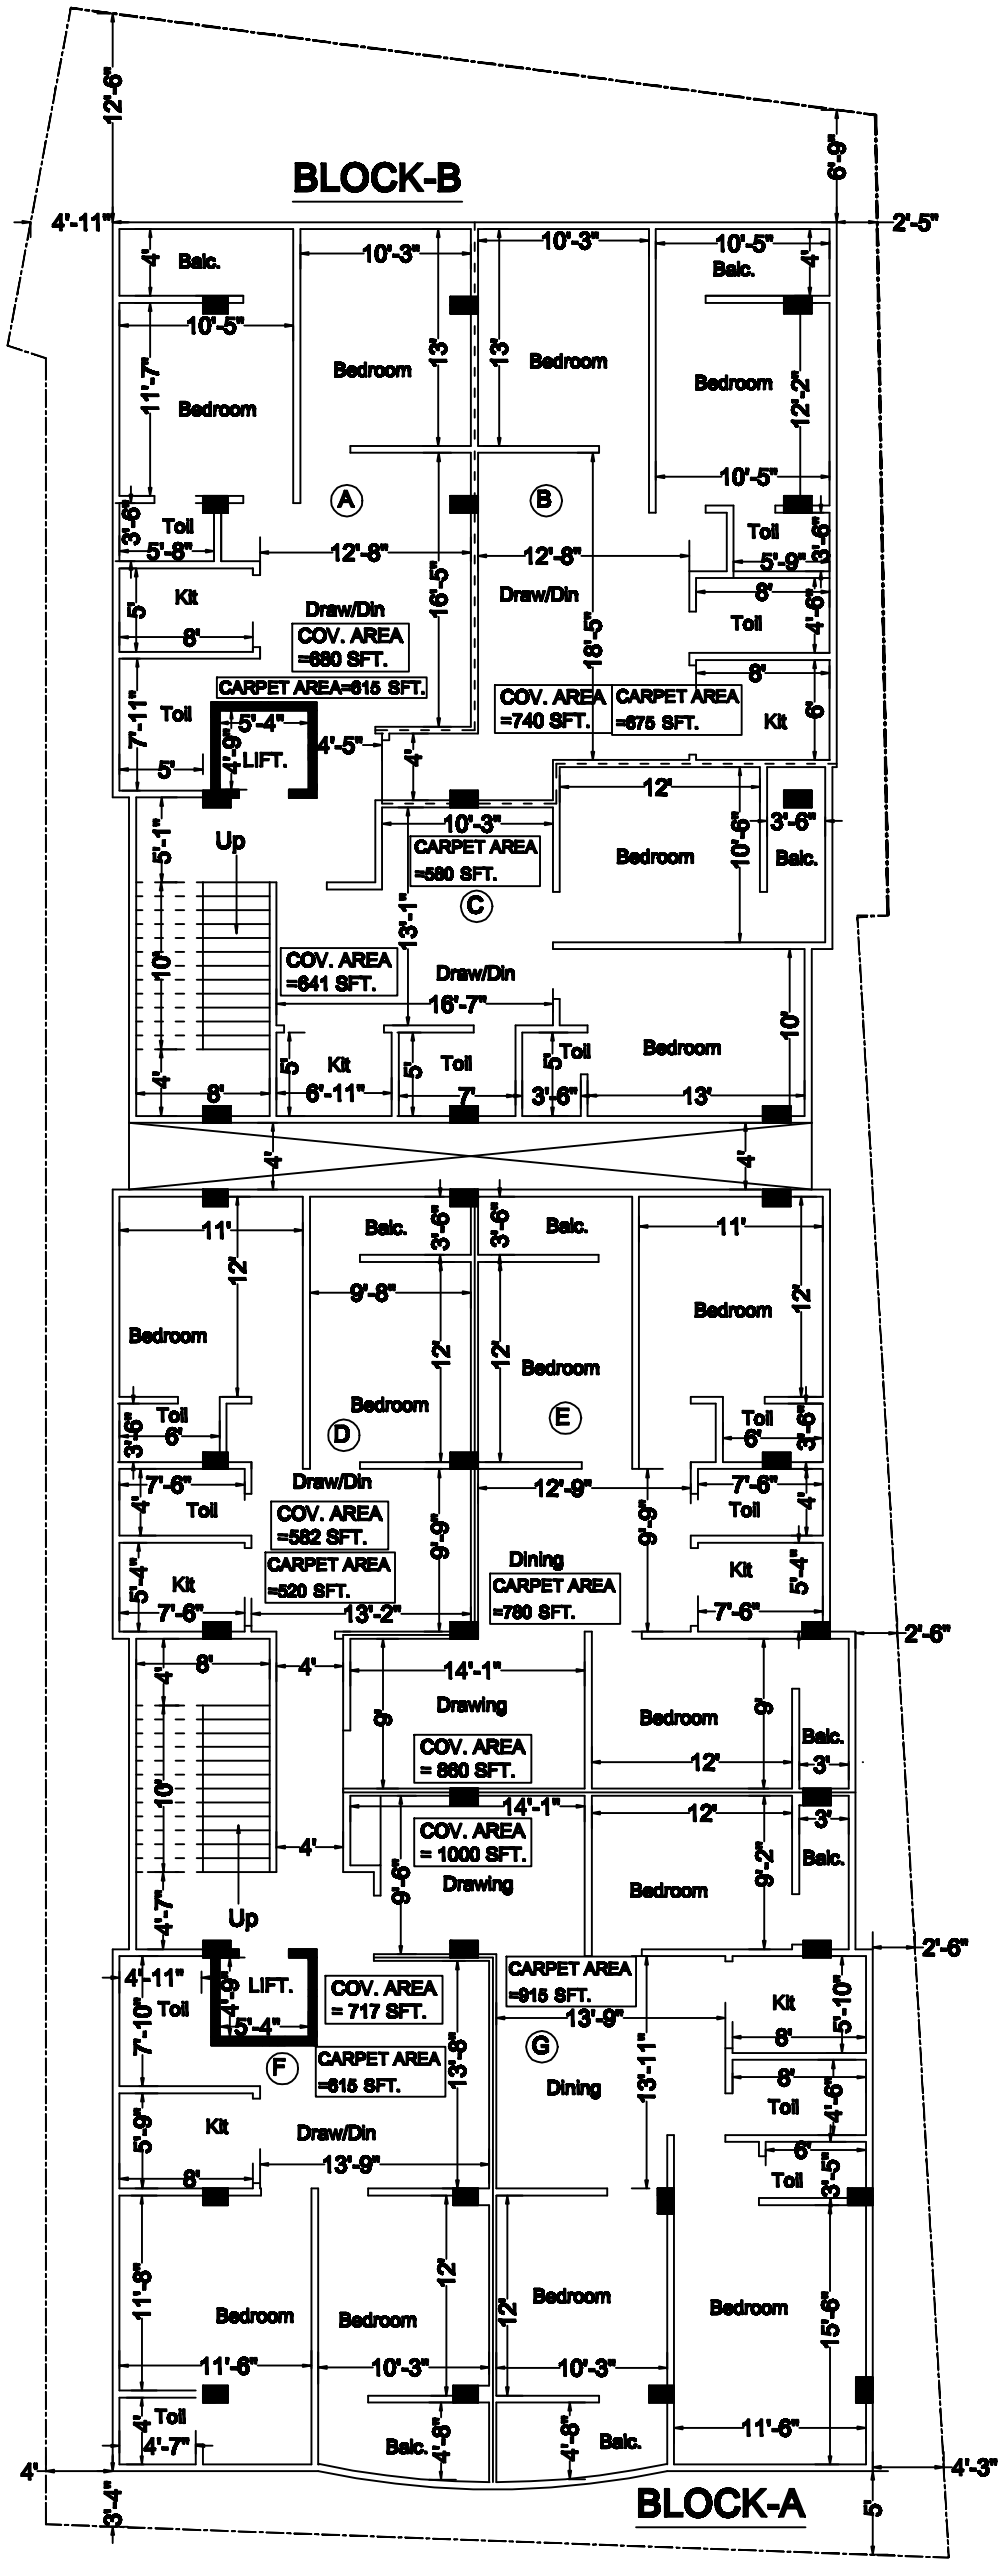

TYPICAL FLOOR PLAN
(1ST., 2ND., 3RD.& 4TH.)

SCALE- 1"=8'-0"

BLOCK-A COV. AREA = 3400 SFT.

BLOCK-B COV. AREA = 2300 SFT.