MONTH	1	2	3	4	5	6	7	8	9	10	11	12	13	14	15	16	17	18	19	20	21	22	23	24	25	26	27	28	29	30	31	32	33	34	35
DEMOLITION																																			
EARTH CUTTING AND FOUNDATION																																			
SLAB CASTING										GROUND ROOF			FIRST ROOF			SECOND ROOF			THIRD ROOF			FOURTH ROOF			FIFTH ROOF			SIXTH ROOF			ABOVE ROOF				
BRICKWORK																GROUND FLOOR			FIRST FLOOR			SECOND FLOOR			THIRD FLOOR			FOURTH FLOOR			FIFTH FLOOR			SIXTH FLO	
PLASTER																						GROUND FLOOR			FIRST FLOOR			SECOND FLOOR			THIRD FLOOR			FOURTH FL	
ELEVATION WORK																																			
ELECTRIC																			GROUND FLOOR			FIRST FLOOR			SECOND FLOOR			THIRD FLOOR			FOURTH FLOOR			FIFTH FLO	
PLUMBING																			GROUND FLOOR			FIRST FLOOR			SECOND FLOOR			THIRD FLOOR			FOURTH FLOOR			FIFTH FLO	
DOORS																																			
PUTTY																																			
GRILL																																			
WINDOW																																			
TILES																																			
EXTERNAL DRAIN																																			
OTHER WORKS																																			

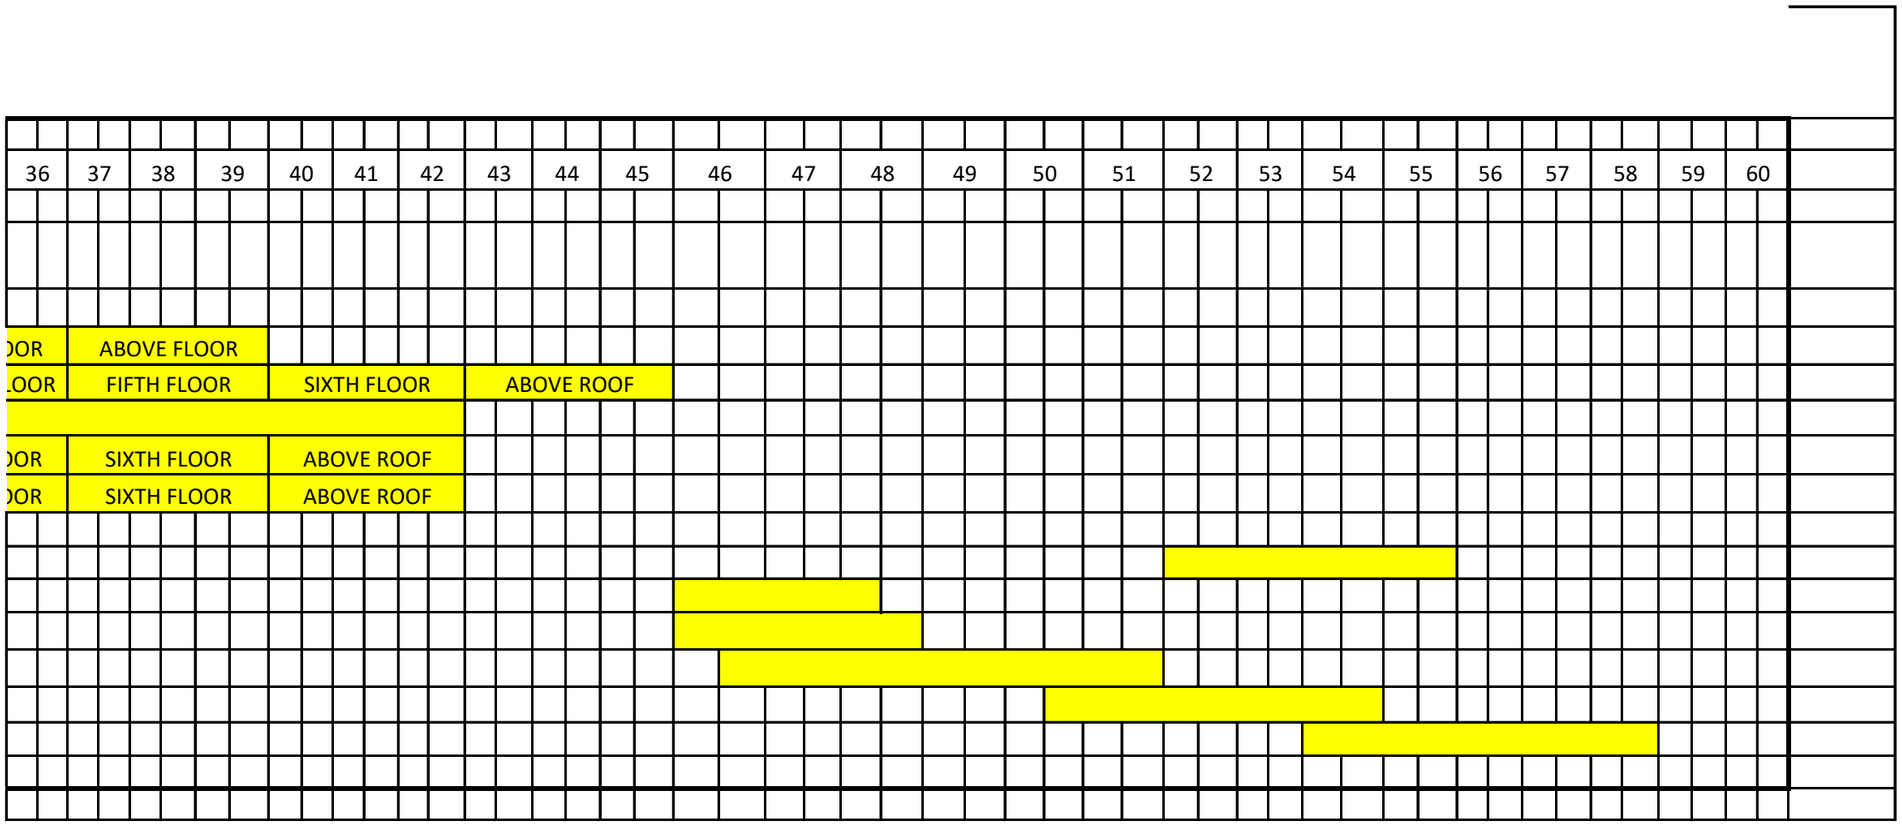
36
37
38
39
40
41
42
43
44
45
46
47
48
49
50
51
52
53
54
55
56
57
58
59
60
OOR
ABOVE FLOOR
LOOR
FIFTH FLOOR
SIXTH FLOOR
ABOVE ROOF
OOR
SIXTH FLOOR
ABOVE ROOF
OOR
SIXTH FLOOR
ABOVE ROOF