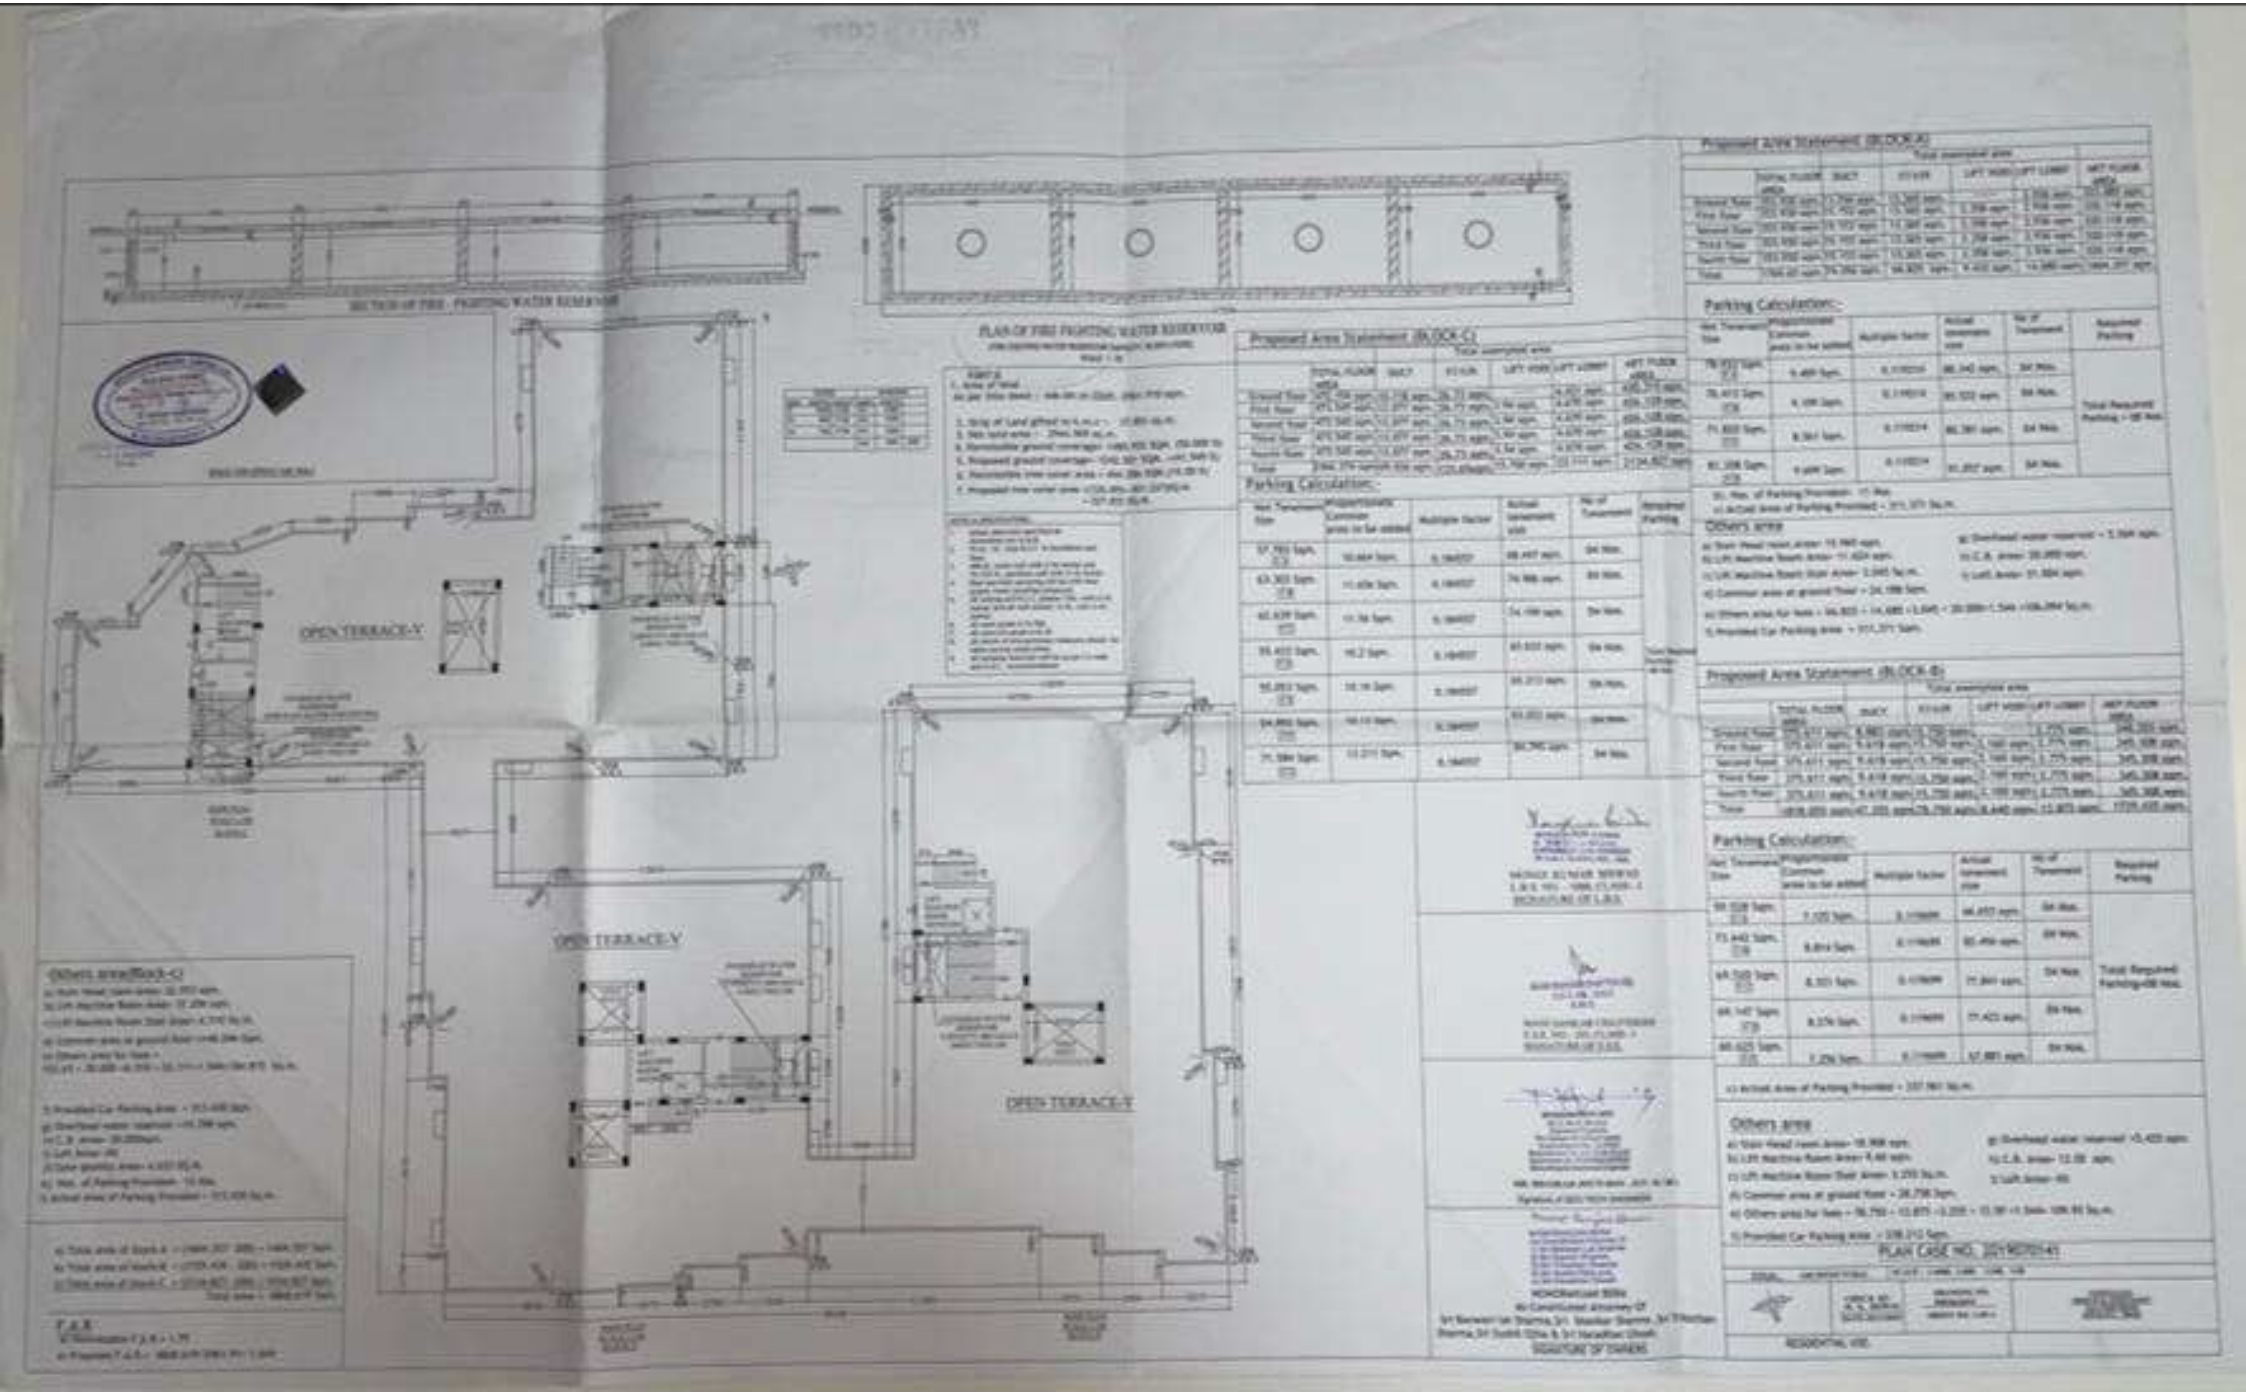

SECTION OF FIRE - FIGHTING WATER RESERVOIR
PLAN OF FIRE FIGHTING WATER RESERVOIR
OPEN TERRACE-V
OPEN TERRACE-V
OPEN TERRACE-V
Proposed Area Statement (BLOCK-A)
Proposed Area Statement (BLOCK-C)
Parking Calculation:-
Others area
Proposed Area Statement (BLOCK-B)
Parking Calculation:-
Others area
PLAN CASE NO. 2019070141
RESIDENTIAL USE