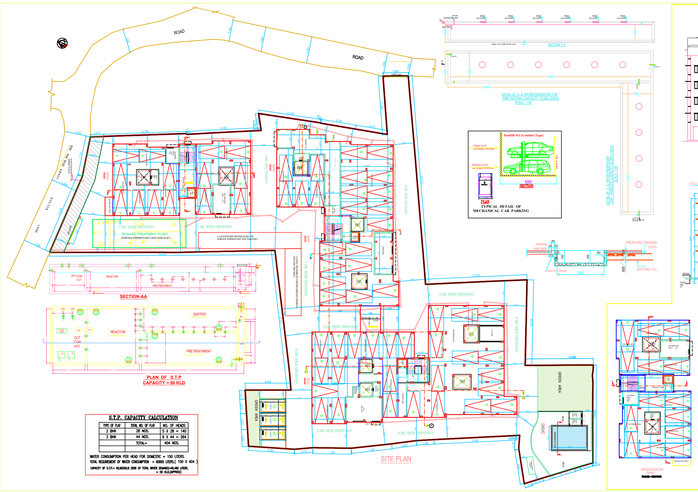

S.T.P. CAPACITY CALCULATION

	TOTAL=	404 NOS.

WATER CONSUMPTION PER HEAD FOR DOMESTIC = 150 LITERS
TOTAL REQUIREMENT OF WATER CONSUMPTION = 404X150L/ 1000 = 60.6 KLD
CAPACITY OF S.T.P.= MAXIMUM 20% OF TOTAL WATER REQUIREMENT.
= 0.20 X 60.6KLD/HRS.

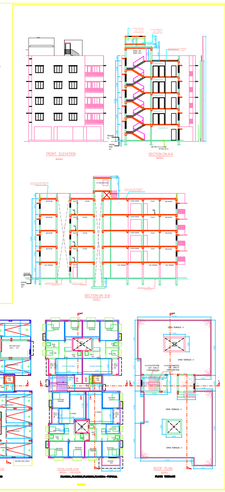

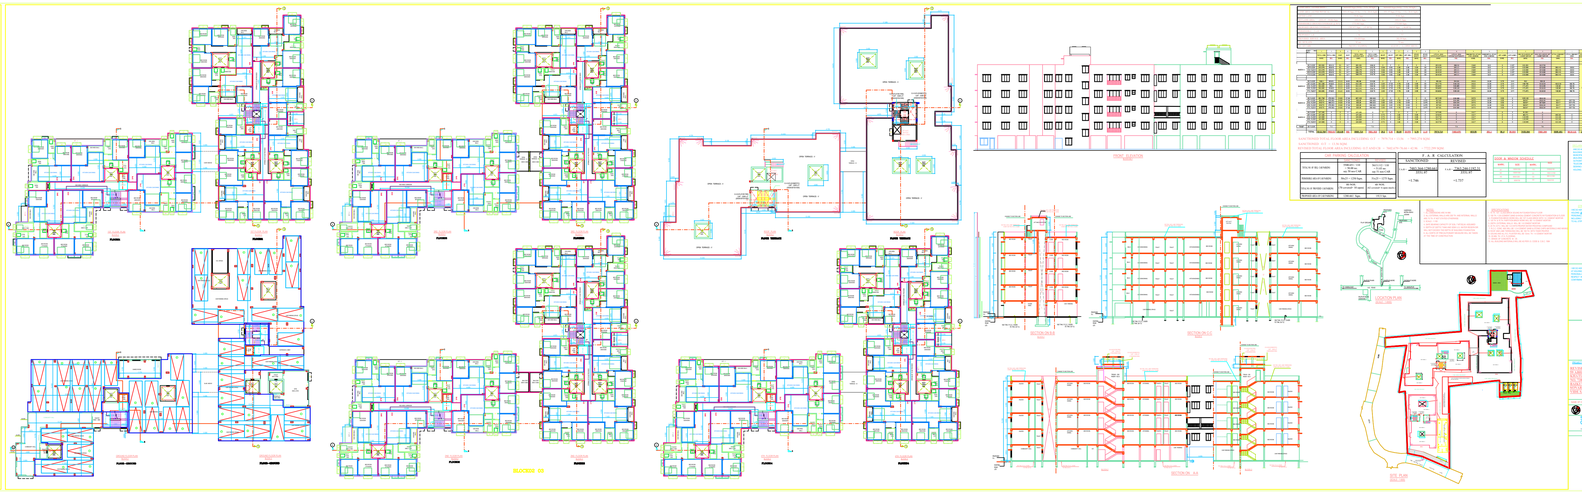

| | | |