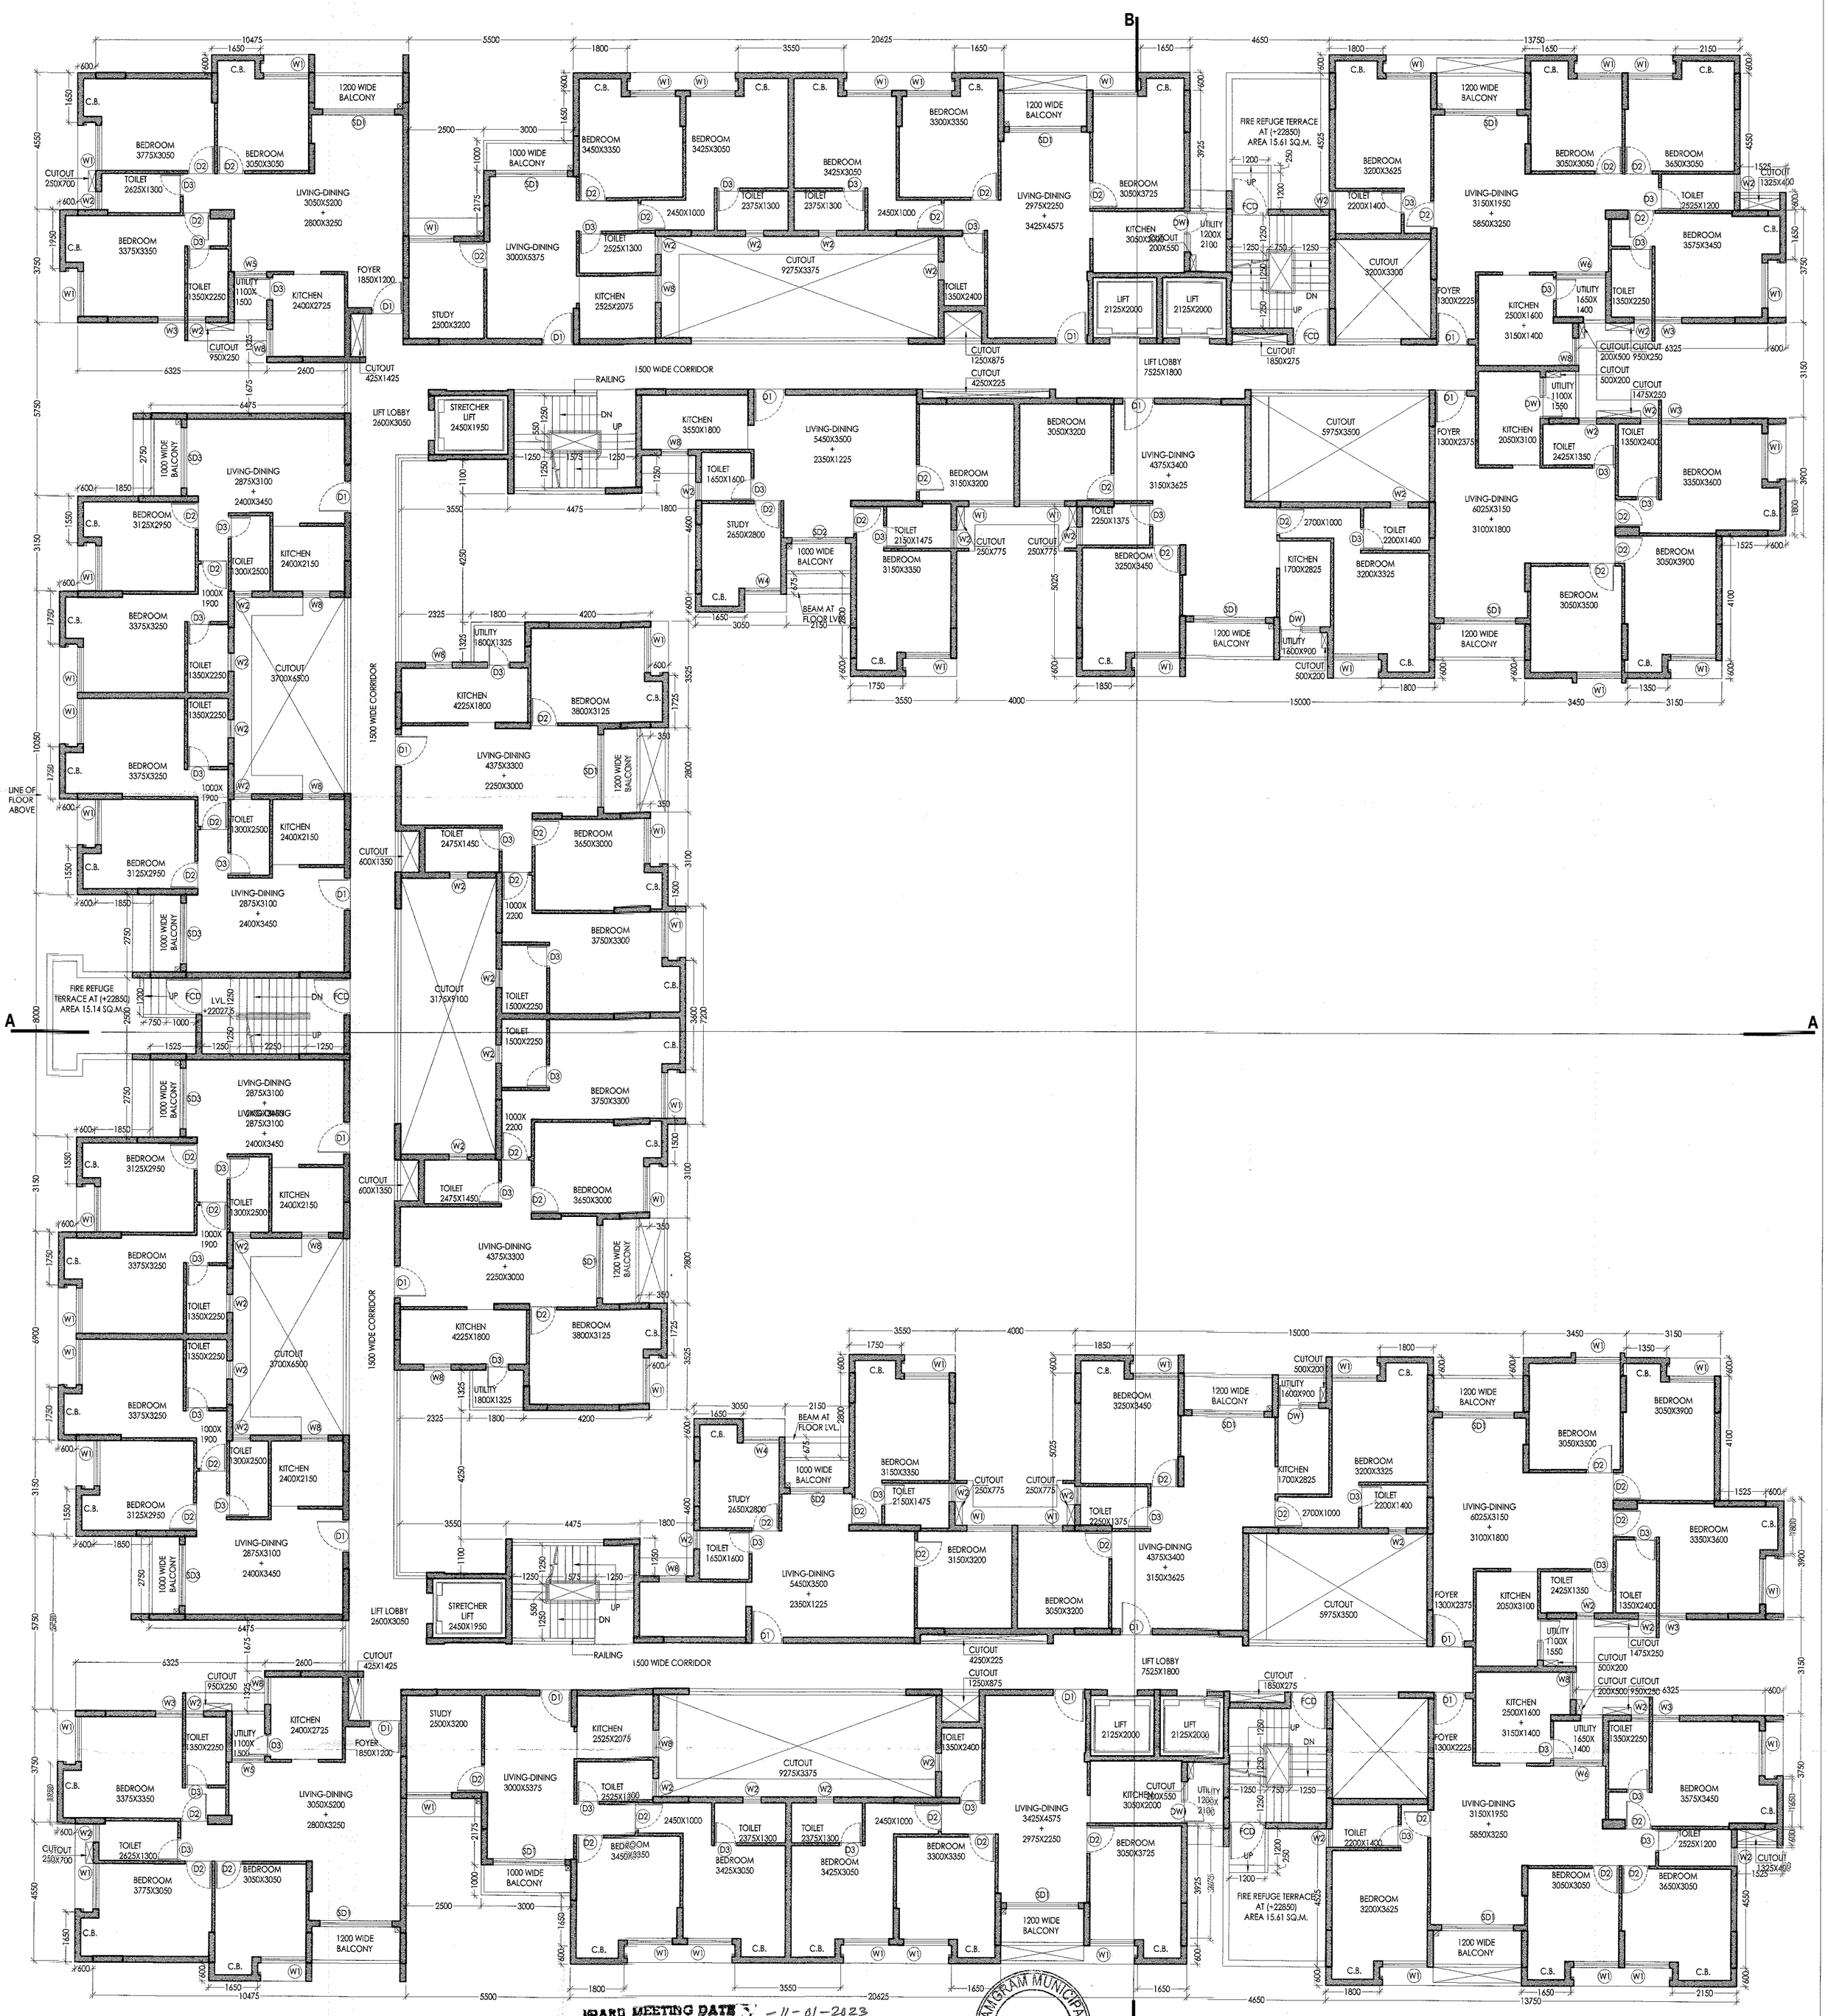

6TH FLOOR PLAN (REFUGE LEVEL)

DOOR & WINDOW SCHEDULE							
	DOORS			WINDOWS			
S. No.	LABEL	WIDTH	LINTEL	LABEL	WIDTH	SILL	LINTEL
1	D1	1050	2100	W1	1500	800	2350
2	D2	900	2100	W2	600	1150	2350
3	D3	750	2100	W3	900	800	2350
4	D4	1200	2100	W4	1200	800	2350
5	D5	2000	2100	W5	1100	150	2350
6	SD1	2400	2350	W6	1650	150	2350
7	SD2	1800	2350	W7	4800	1200	4800
8	SD3	2000	2350	W8	900	1150	2350
				DW1	750+600	1150	2350

BOARD MEETING DATE - 11-01-2023

SANCTIONED
On 20/02/2023
P/A No. Comm-85/mm/2022-23
VALID UPTO 19/02/2026
CHAIRMAN
Madhyamgram Municipality
Dist.- North 24-Parganas

কমপক্ষে ২টি পরিবেশ বন্ধু গাছ যেমন কদম, পলাশ, ছাতিম, নিম দেবদারু অবশ্যই লাগাবেন।
পরিবেশ সুরক্ষার স্বার্থে
পৌর প্রধান
মধ্যমগ্রাম পৌরসভা

MADHYAMGRAM MUNICIPALITY
No. th 24-Pgs.

Utpal Santra
UTPAL SANTRA
B. C. E., M. C. E. (STRUCT.)
F. I. E.-F1212801
KMC Empanelled Structural Reviewer
E. S. R.-(I) 50/10

Jishnu Pal
JISHNU PAL
B.Tech (Civil), M.E (Geo-tech)
KMC Reg. No: G.T/I/32
GTER/NKDA/10/0043
22/RJSON/G-T-I/2016-17
HMC Reg. No: EGTE/CLASS-I/15

SIGNATURE OF STRUCTURAL REVIEWER

I/WE DO HERE BY CERTIFY THAT THE BUILDING SITE PROPOSED FOR CONSTRUCTION HAS BEEN VISITED BY ME / US AND ALL THE DESIGNS DRAWING SOIL TEST REPORT AND LOAD TEST RESULTS FOR FOUNDATION AND SUPERSTRUCTURE HAVE BEEN DULY REVIEWED CONFIRMING TO STIPULATIONS OF ALL LATEST RELEVANT IS CODE OF PRACTICE AND NATIONAL BUILDING CODE AND IT IS FOUND THAT EVERYTHING IS COMPLETELY IN ORDER AND THE PROPOSED FOUNDATION AND SUPER STRUCTURE ARE SAFE IN ALL RESPECT

DRAWING TITLE	DRG No. : IN/1288/CORP/ARCH/06			
6TH FLOOR PLAN (REFUGE LEVEL)	JOB No. :	IN/1288	DRAWN BY	DRC
	SCALE	1:100	CHECKED BY	A. B.
NORTH	DATE	02.11.22	APPVD. BY	A. B.
	ISSUED FOR		SANCTION	

TITLE

PROPOSED G+XI STORIED RESIDENTIAL BUILDING AT MOUZA- DOHARIA, JL NO: 45, TOUZI NO - 146, RS DAG NOS. 1300, 1301 & 1302, RS KHATIAN NOS. 905, 197 AND 116, LR DAG NOS. 1300, 1301 & 1302, LR KHATIAN NO. 3347, 3348, 3349, 3350, 3351, 3352, 3353, 3354, 3355, 3356, 3357, 3358 & 3359, PS- MADHYAGRAM (BARASAT) DISTRICT - 24 PARGANAS NORTH, WARD NO. - 25, HOLDING NO - 2, OLD JESSORE ROAD UNDER MADHYAGRAM MUNICIPALITY.

SPECIFICATIONS

1. ALL DIMENSIONS ARE IN MM
2. ALL EXTERNAL WALLS ARE 200 THK. AAC BLOCK WITH 20mm PLASTER UNLESS OTHERWISE MENTIONED
3. ALL INTERNAL WALLS ARE 100 THK AAC BLOCK WITH 15mm PLASTER UNLESS OTHERWISE MENTIONED.
4. CEILING PLASTER IS 10mm
5. ALL P.C.C. WORK IN 1:3:6
6. ALL R.C.C. WORK IN 1:2:4
7. ALL OTHER SPECIFICATIONS CONFORMING RELEVANT I.S. CODE.

DECLARATION BY ARCHITECT

I CERTIFY THAT THE BUILDING PLAN HAS BEEN DRAWN UP AS PER PROVISION OF WEST BENGAL MUNICIPLA BYE-LAWS 2007 AS AMENDED FROM TIME TO TIME AND AS PER THE SITE CONDITION WHEREIN 25'-0" ROAD ON THEWEST AND THE PLOT IS TOTALLY VACENT.THE PLOT IS BOUNDED BY BOUNDARY WALL/ PILLARS AND IT WITH THE PLAN.IT IS A BUILD ABLE SITE AND NOT A TANK

ANIRBAN BHADURIMONDAL
C.O.A. REG. NO. CA/2003/31394
ANIRBAN BHADURIMONDAL
CA/2003/31394

DECLARATION BY STRUCTURAL ENGINEER

THE STRUCTURAL DESIGNS AND DRAWINGS OF BOTH FOUNDATION AND SUPERSTRUCTURE OF THE BUILDING HAS BEEN MADE BY ME CONSIDERING ALL POSSIBLE LOADS INCLUDING THE SEISMIC LOAD AS PER NATIONAL BUILDING CODE OF INDIA AND CERTIFY THAT IT IS SAFE AND STABLE IN ALL RESPECTS.

ANKIT AGARWALA
B.E. (CIVIL), M.E (STR)
G. ENG, M.I.STRUCT. E. (LONDON)
Membership No.-078392965
KMC EMPANELLED STRUCTURAL ENGINEER.
CLASS-1, E.S.E. 1 / 172

ANKIT AGARWALA
ESE/I/172

SIGNATURE OF THE OWNER

SHITIJ REAL ESTATES LLP
Partner / Designated Partner / Authorised Signatory

ARCHITECT

INNATE
26/2, BALLYGUNGE CIRCULAR ROAD,
UDAYAN PARK, 3rd. FLOOR
TEL : (033) 4000-6424, 6425, 6426
KOLKATA - 700 019
www.innateindia.com

THIS DRAWING IS A PRIVATE AND CONFIDENTIAL DOCUMENT AND IT MUST NOT BE COPIED OR LENT WITHOUT THE CONSENT OF M/S INNATE.