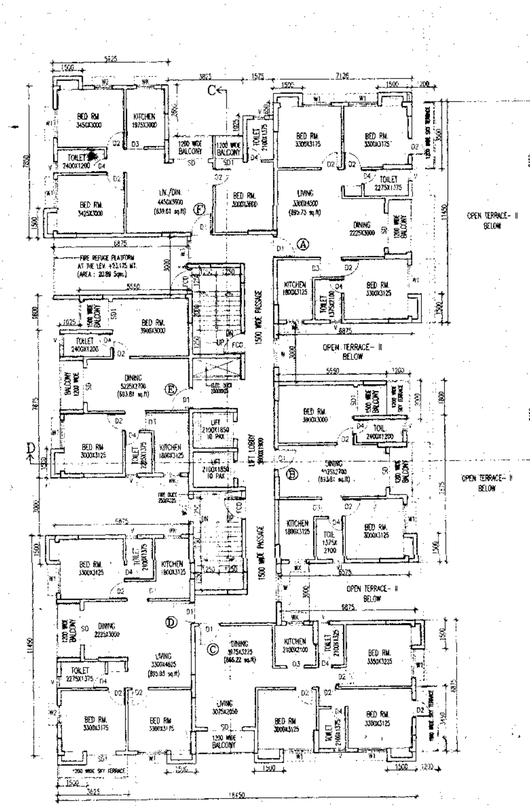

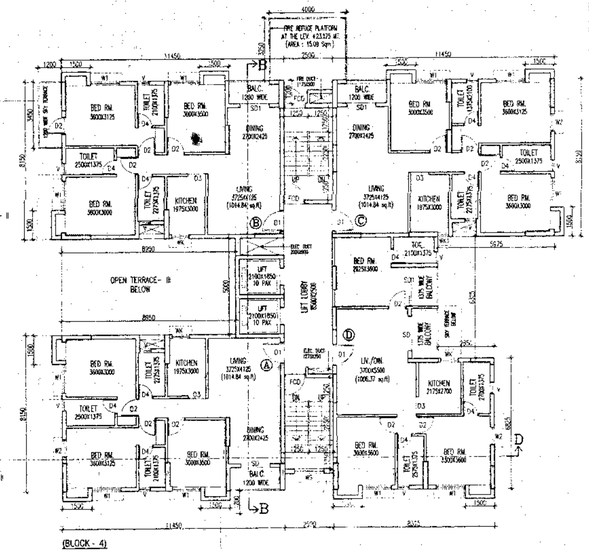

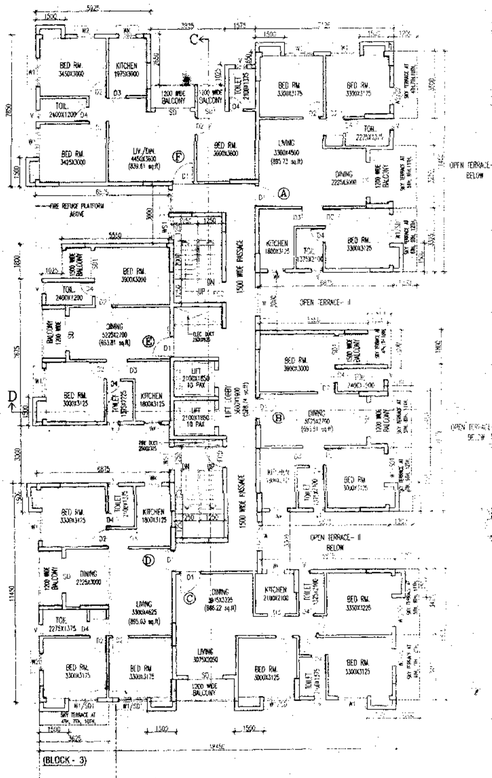

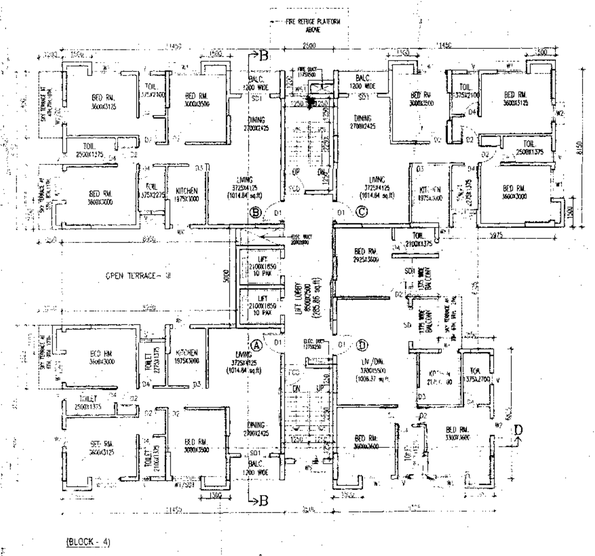

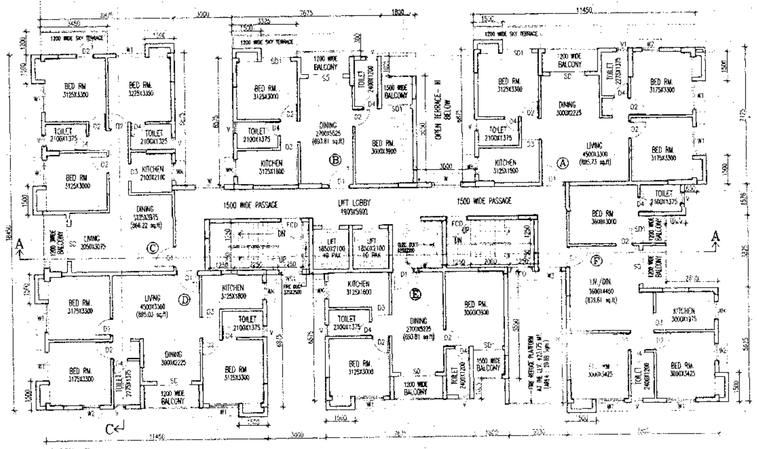

7TH FLOOR PLAN

BLOCK- 2, 3 & 4

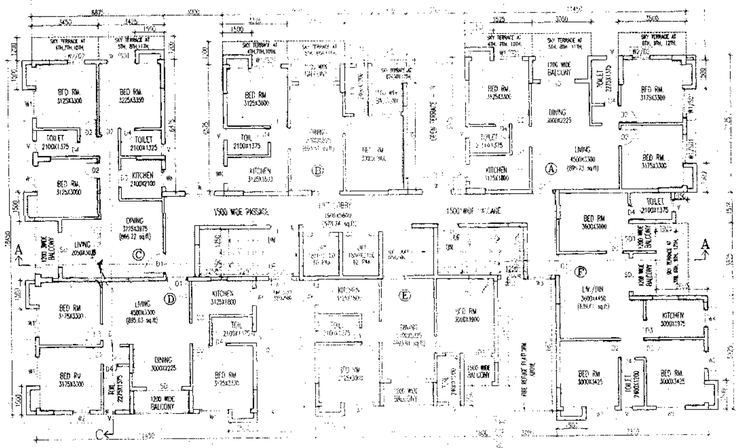

3RD, 4TH, 5TH, 6TH, 8TH, 9TH, 10TH, 11TH, 12TH FLOOR PLAN

BLOCK- 2, 3 & 4

SCHEDULE OF DOORS & WINDOWS

FIXT	SILL	UNITS	SIZE	TYPE	SILL	UNITS	SIZE
D0	-	2100	1050X2100	M	900	2100	1050X1050
D	-	2100	1200X2100	MS	450	2100	1500X1050
D1	-	2100	1125X2100	MS	300	2100	900X1050
D2	-	2100	900X2100	MS	900	2100	1200X1200
D3	-	2100	900X2100	WA	1050	2100	900X1050
D4	-	2100	750X2100	WA	1050	2100	750X1050
D5	-	2100	1500X2100	WS	900	2100	1500X1200
SD1	-	2100	1500X2100	WS1	900	2100	1200X1200
				V	1200	2100	5000X900
				V1	1200	2100	5000X900
				F-G	AS PER DETAILS		

SPECIFICATION OF BUILDING

1. ALL DIMENSIONS ARE IN MM.
2. FST CLASS CEMENT BRICK WORK IN SUPER STRUCTURE.
3. 125/15 MM THK. FST CLASS BRICK WORK IN WITH R.B. WIRE MESHING.
4. LEAN CONC. 1:3:6 WITH 16 MM. DOMS SHAPED STRONGHOLDS.
5. R.C.C. WORK FOR ROOF, SLAB, LINTEL, BEAM, COLUMN(M+15)
6. CEMENT SAND PLASTER 10 MM. THK. ON OUTSIDE & INSIDE WALLS ON 12 MM. & 6 MM. THK. IN CEILING & R.C.C. CHAJJA.
7. 20 MM. THK. I.P.S. FLOORING WITH NEAT CEMENT AT TOP INCL. SKIRTING
8. A BRICK FLAT SOLING IN FLOORING IN FOUNDATION.
9. MILD STEEL 3 BARS FOR COLUMNS, BEAMS, LINTELS & SLABS INCLUDING DISTRIBUTORS, IN BANDERS.
10. USE & LABOUR FOR SHUTTERING OF R.C.C. WORKS INCLUDING STAGE PROP. TO BE PLACED AS PER DIRECTION.
11. SANITARY & PLUMBING, FITTING & FIXING COMPLETE AS PER DIRECTION.
12. ALL OUTSIDE WALLS 250 MM THK. & INSIDE WALL 125 MM THK. AS STATED WITH M.S. WIRE MESTING IN EVERY 3RD LAYER.

SIGNATURE OF OWNER

I/WE CONFIRM THAT THE ERECTION OF BUILDING TO BE UNDERTAKE SHALL BE STRICTLY IN ACCORDANCE WITH THE WEST BENGAL MUNICIPALITY BUILDING RULES 2007 & AMENDMENT 2016.

CONSTITUTED ATTORNEY
REALMARK AWAAS LLP

Designated Partner/Authorised Signatory

SIGN OF OWNER

CERTIFICATE OF ARCHITECT

I CERTIFY THAT ALL THE ARCHITECTURAL DRAWINGS OF THE PROJECT AT D. H. ROAD, L.R. DAG NOS-125, 126, 127, 128, 129, 130, 133, 137 ,J.L. NO.- 17, TOUZI NO.-351/B, MOUZA - SARMASTER CHAK, P.S.- BISHNUPUR, DIST.-24 PARGANAS (SOUTH) HAVE BEEN PREPARED BY ME & CERTIFY THAT THE PLANS AND DRAWINGS COMPLYING WITH ALL THE PROVISIONS REGARDING THE FIRE PROTECTION AS PER THE WEST BENGAL MUNICIPALITY BUILDING RULES 2007 & AMENDMENT 2016. I SHALL BE HELD RESPONSIBLE IF ANY INCORRECT INFORMATION IS FURNISHED BY ME OR ANY VIOLATION OF PROVISIONS OF THESE RULES OR THE PREVAILING NATIONAL BUILDING CODE IS FOUND IN ANY OF THE DRAWINGS AND DOCUMENTS, SIGNED BY ME AND SUBMITTED TO THE SANCTIONING AUTHORITY FOR OBTAINING SANCTION.

Rajkumar Agarwal
Architect
Member of Council of
Architecture CA / 96 / 17940

SIGN. OF ARCHITECT

RAJKUMAR AGARWAL
COUNCIL REGISTRATION NO. CA/94/17940

ADDRESS:
RAJ AGRAWAL & ASSOCIATES
88, BOYD STREET (3RD FLOOR), KOLKATA-16.

IT IS HEREBY CERTIFIED THAT THE STRUCTURAL DRAWINGS ARE PREPARED FOR EARTHQUAKE RESISTANCE IN ACCORDANCE WITH THE WEST BENGAL MUNICIPALITY BUILDING RULES 2007 & AMENDMENT 2016.

SIGN. OF GEO-TECHNICAL ENGINEER

CERTIFICATE OF STRUCTURAL ENGINEER

CERTIFIED THAT THE STRUCTURAL DRAWING & DESIGN OF BOTH FOUNDATION & SUPER STRUCTURE OF THE BUILDING / BUILDINGS HAS BEEN MADE CONSIDERING THE SOIL TEST REPORT AS PER THE RULES AND REGULATIONS MADE UNDER THE ACT AND ALSO CONSIDERING ALL POSSIBLE LOADS, SEISMIC LOAD AND THE MOMENTS GENERATED BY THE PROPOSED STRUCTURE AS PER THE BUREAU OF INDIAN STANDARD AND NATIONAL BUILDING CODE OF INDIA AND CERTIFIED THAT IT IS SAFE & STABLE IN ALL RESPECT AND THESE PROVISIONS SHALL BE ADHERED TO DURING THE CONSTRUCTION.

Mukesh Majumdar
B.E.E.,M.I.E.(Ind.)
M.I.P.-1577 ,F.I.V.-0730
STRUCTURAL/A/1000000
STRUCTURAL/A/14/00003

SIGN. OF STRUCTURAL ENGINEER

MANOJ KANTI MAJUMDER
Exe. Engineer (Retd.)
Kolkata Municipal Corporation

SIGNATURE OF STRUCTURAL REVIEWER

TITLE (BLOCK - 2, 3 & 4)

7TH FLOOR PLAN, 3RD, 4TH, 5TH, 6TH, 8TH, 9TH, 10TH, 11TH & 12TH FLOOR PLAN.

PROJECT

PROPOSED PLAN OF G+XII (39.95 M. HT.) STUDIED RESIDENTIAL BUILDING AT D. H. ROAD, OF L.R. DAG NOS-125, 126, 127, 128, 129, 130, 133, 137 J.L. NO - 17, TOUZI NO.-351/B, MOUZA - SARMASTER CHAK, P.S.- BISHNUPUR, DIST.-24 PARGANAS (SOUTH).

DATE	JOB NO.	DRAWN	CHECKED	SHEET No.
12.07.2022	ARCH/724/2021	MOSTOFA	NIRMAL	04 OF 15
SCALE 1:100	ARCHITECT			

RAJ AGARWAL & ASSOCIATES
88,BOYD STREET, KOLKATA-16